


11356

BLOCKS 79 & 80
— "CASS FARM" —

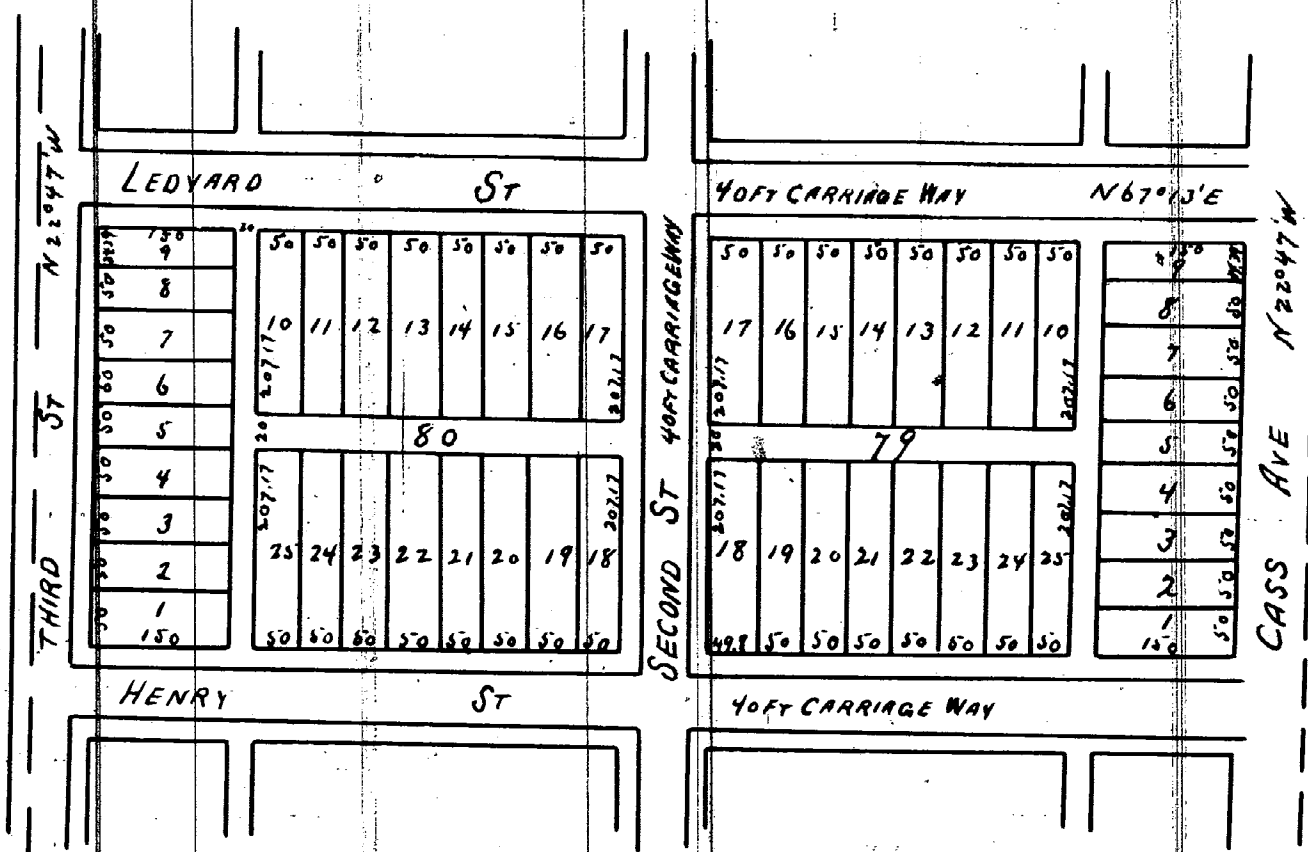


Approved July 11th 1860 —
E. A. Brush } Commissioners on
Geo. Jerome } plan of City —

Received July 16th 1860 at 11 O'clock A.M. H. S. Roberts Regr.

For the execution and dedication of these plats see Part 2

BLOCKS 81 & 82
— "CASS FARM" —

11357

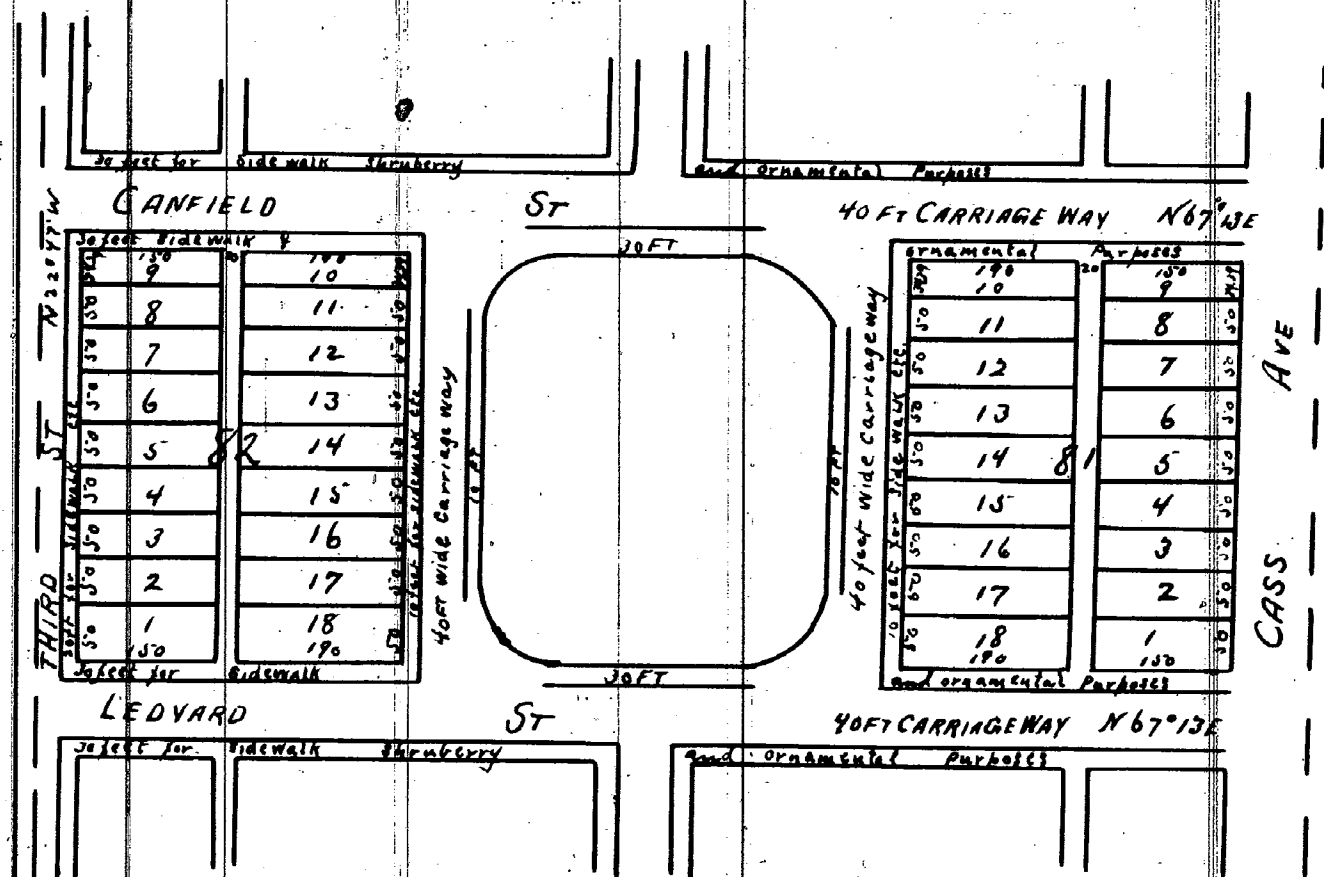

Approved July 11th 1860
E. A. Brush } Commissioners
Geo. Jerome } on plan of City.

Received July 16th 1860 at 11 O'clock A.M.
H. S. Roberts Regr.

I hereby certify that these plats are correct copies
of the plats now on record in the Register of Deeds
office being made under the supervision of the
Auditor General by tracing the plats on record and
affixing thereto carefully compared copies of the
dedications and certificates.

Dated this 9th day of June 1910
Geo. W. Bennett
Clerk And Seal's Dept.