


PLAT OF PART OF
— PRIVATE CLAIM NO 340 —
SPRINGWELLS WAYNE COUNTY
MICHIGAN

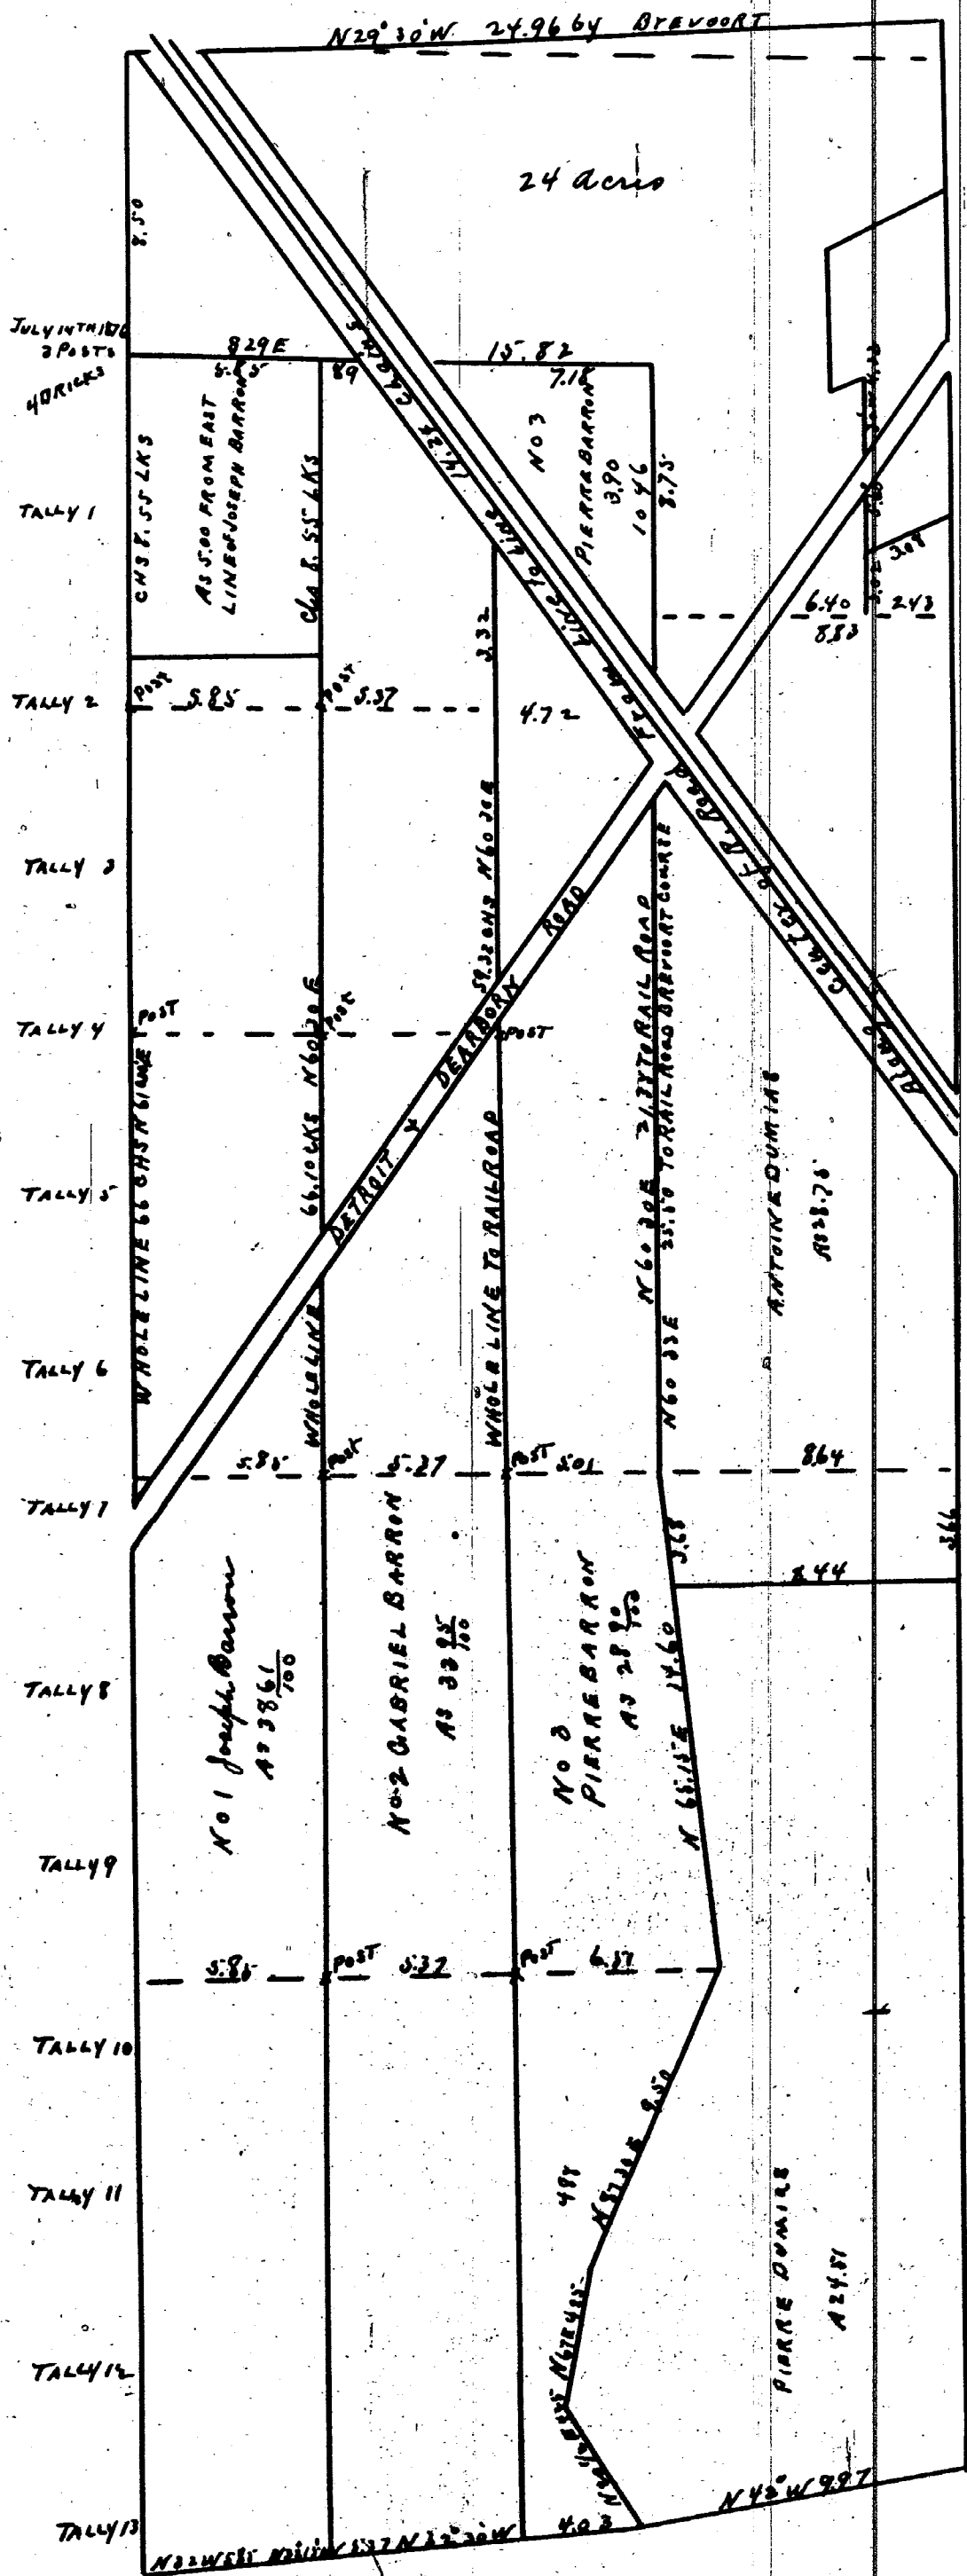

This is to certify that the above plat has been compared with the original plat of record in the office of Register of Deeds of Wayne County, and found to be a true copy of the same.
A. H. Willmarth Surveyor.

Received for record July 31st 1871 at 9 O'clock A.M. Along Eaton Reg.

I hereby certify this plat was made by me for the proprietors and that it is correct from actual survey and calculation variation to correspond with the original survey by Aaron Grady. Edw. Jerome Surveyor.

State of Michigan } ss On this 29th day of July A.D. 1871 before me a Notary Public in and for
Wayne County } personally appeared Edw. Jerome Surveyor known to me to be the person who
said County } made the annexed plat and acknowledged that he made the same
Henry M. Cheever Notary Public
Wayne County Michigan

Know all men by these presents and whom it may concern that we the undersigned owners of that piece and parcels of land represented on the above plan and plat of subdivision have caused the within plat to be made and numbered that we have adopted the same as therein described and consent that the subdivision may be known and called by their numbers respectively


In presence of
Eli Parkman
Henry M. Cheever

Joseph Barron ① Juliana Barron ①
Margaret Barron ② Pierre Barron ②
Gabriel Barron ③ Phillomus Barron ③

State of Michigan } ss On this 29th day of July A.D. 1871 before me a Notary Public in and for
Wayne County } personally came the within named Joseph Barron Margaret Barron Gabriel Barron
said County } Juliana Barron Pierre Barron and Phillomus Barron known to me to be the persons who
executed the foregoing instrument and acknowledged the same to be their free act and deed and for the purposes therein expressed

Henry M. Cheever
Notary Public
Wayne Co
Mich

— TROWBRIDGE'S SUBDIVISION —
OF LOT NO 11
OF THE SUBDIVISION OF THE
— GEO. HUNT FARM —
CITY OF DETROIT

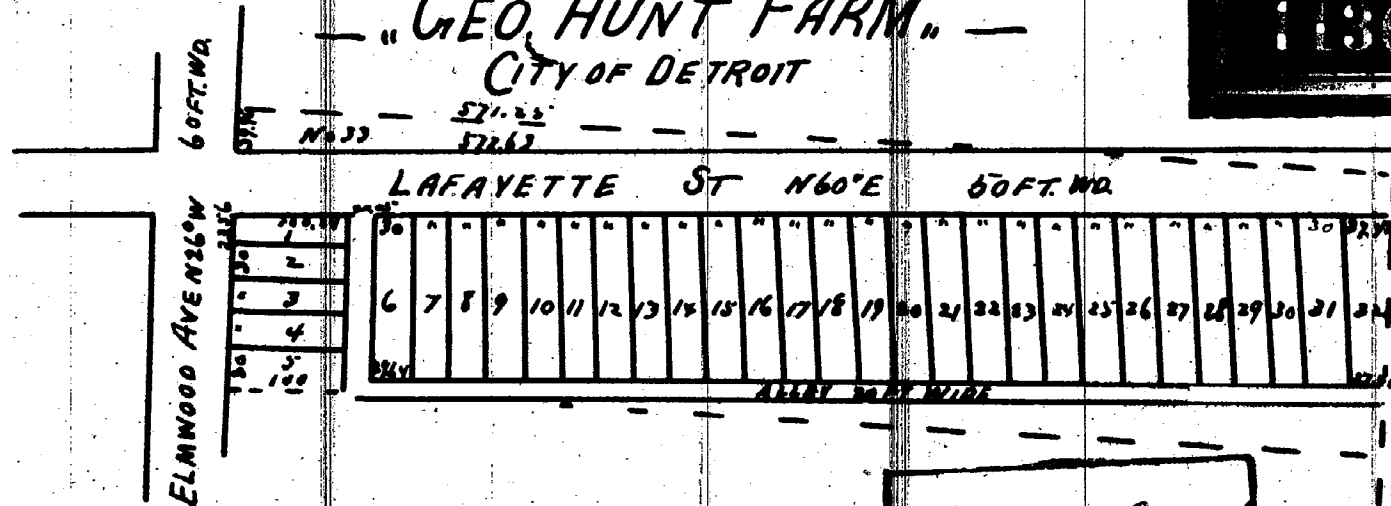

Rec'd for record Oct 14th 1872 at 12 O'clock in
I hereby certify the above plat to be correct

Along Eaton Register
Engene Robinson City Surveyor.

Know all men by these presents that I C.C. Trowbridge of Detroit Mich do hereby adopt the within plat of subdivision of Trowbridge Subdiv. of lot No. 11 of the subdiv. of the Geo. Hunt Farm City of Detroit in testimony whereof I have hereunto set my hand and seal this 14th October 1872

In presence of
Along Eaton
C. C. Trowbridge ②

State of Michigan } ss On this 14th day of October A.D. 1872 personally appeared before me
County of Wayne } a Notary Public in and for said County C.C. Trowbridge known to me to be the person who
said County } executed the above and acknowledged the same to be his free act and deed. Also,
appeared at the same time Engene Robinson City Surveyor who acknowledged that he
made, and certified the within plat as his free act and deed
Along Eaton
Notary Public
Wayne County Michigan

I hereby certify that these plats are correct copies of the plat made on record in the Register of Deeds office being made under the supervision of the Auditor General by tracing the plats on record and affixing thereto carefully compared copies of the subdivisions and certification.

Dated this 20th day of July 1910

Geo W Bennett
Clark and Kent's Dept.

This is to certify that the above plat has been compared with the original plat of record in the office of Register of Deeds of Wayne County, and found to be a true copy of the same.
A. H. Willmarth Surveyor.