

SUBDIVISION OF THE
"MCDUGALL FARM,"
— NORTH OF GRATIOT STREET. —

86	85
83	84
82	81
79	80
78	77
75	76
74	73
71	72
70	69
67	68
66	65
63	64
62	61
59	60
58	57
55	56
54	53
51	52
50	49
48	

Rec'd for record June 7th 1873 at 10 1/2 O'clock A.M. J. W. McMillan Register
I hereby certify the above map to be correct Eugene Robinson City Surveyor
approved May 30th 1873 as to that part of this plat lying within the limits
of the City of Detroit.

Know all men by these presents that we Charles L. Piquette Elsie Mitchell and
Emily A. Piquette of the City of Detroit County of Wayne and State of Michigan do
hereby adopt the within plat and do hereby dedicate the streets and alleys shown
thereon to the use of the public, reserving to ourselves and our heirs or assigns the
reversion or reversions of all said streets and alleys that may at any time be
discontinued by law. Witness our hands and seals this 6th day of June 1873

In presence of
Levi L. Barbour
Wm B. Moran

Charles L. Piquette (3)
Elsie A. Mitchell (3)
Emily A. Piquette (3)

State of Michigan } ss
County of Wayne } On this 6th day of June A.D. 1873 before me a notary public
in and for said County Personally appeared Charles L. Piquette Elsie A.
Mitchell and Emily A. Piquette to me known to be the persons named in
and who executed the foregoing dedication and who severally acknow-
ledged the same to be their free act and deed

Levi L. Barbour
Notary Public
Wayne County Michigan


Received for record 14th June 1873 at 11 O'clock A.M. J. W. McMillan Register

State of Michigan } ss
County of Wayne } On this second day of January A.D. 1873 before me the
undersigned Charles the Surveyor who made the within plat and acknowledged
the same to be his free act and deed also came before me at the same
time Lucinda C. Truax who acknowledged the same to be his free act
and deed in her own behalf and as the Special Guardian of Charles R. and
Irene Truax. Authority having been given said Lucinda to make such plat
as such special Guardian by an order of the Circuit Court of said County
sitting in Chambers on the eighteenth day of January A.D. 1873 in the matter of
the petition of said Charles R. and Irene Truax infants to sell real estate
Witness my hand and seal this second day of January A.D. 1873

M. W. O'Brien
Notary Public
in and for said County

This is to certify that the above plat has been
compared with the original plat of record in the
office of Register of Deeds of Wayne County, and
found to be a true copy of the same.
A. H. Willmarth
Surveyor

SUBDIVISION OF PART OF
"A. BEAUBIEN FARM,"
— NORTH OF CLINTON PARK
— AND SOUTH OF GRATIOT STREET. —
CITY OF DETROIT

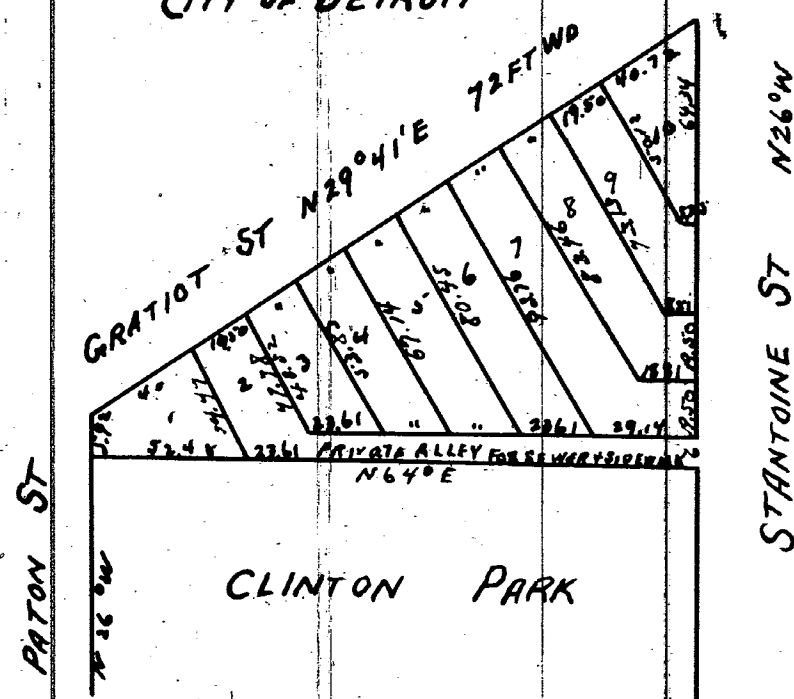


This is to certify that the above plat has been
compared with the original plat of record in the
office of Register of Deeds of Wayne County, and
found to be a true copy of the same.
A. H. Willmarth
Surveyor

I hereby certify that these plats are correct copies of the plats now on record
in the Register of Deeds office, being made under the supervision of the
Auditor General by tracing the plats on record and affixing thereto
carefully compared copies of the dedications and certificates.

Dated this 21st day of July 1910
Geo. W. Bennett
Clerk Aud. Genl. Dept.

ADDITION OF
"CHARLES R. AND IRENE TRUAX,"
— TO THE VILLAGE OF TRENTON
— "MICHIGAN." —

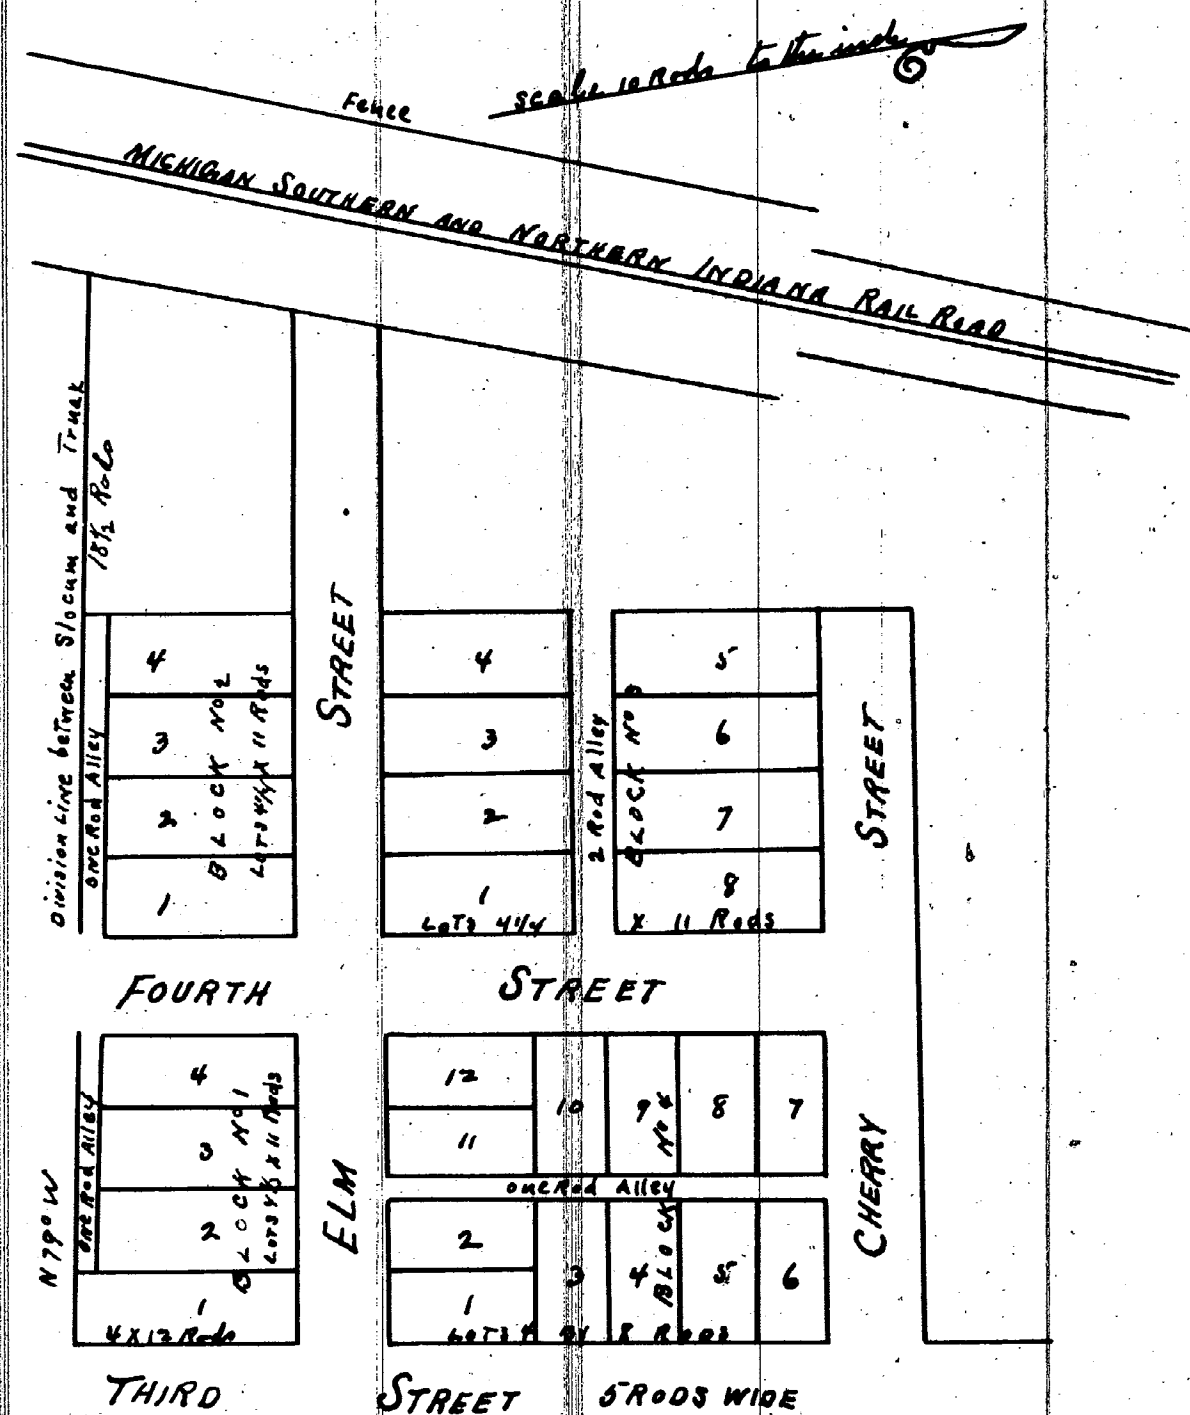

This is to certify that the above plat has been
compared with the original plat of record in the
office of Register of Deeds of Wayne County, and
found to be a true copy of the same.
A. H. Willmarth
Surveyor

Rec'd for record June 16th 1873 at 4 1/2 O'clock P.M. J. W. McMillan Register

I hereby certify the above map to be correct Eugene Robinson City Surveyor
Know all men by these presents that we Theodore E.
Goodman and Delia A. Magee have caused the above plat
to be made. Witness our hands and seals this thirty
first day of May A.D. 1873
Theodore E. Goodman
Delia A. Magee

State of Michigan } ss
County of Wayne } On this 31 day of May A.D. 1873
before me the subscriber a notary public in and for said
County personally appeared Theodore E. Goodman and
D.A. Magee who acknowledged that they executed the
above instrument and acknowledged the same to be their
free act and deed.

Joseph Kichen
Notary Public
Wayne Co. Mich.

