



RESUBDIVISION OF
"LOTS 164, 165 & 166"
OF PART OF
"OUT LOT 1 LAFFERTY FARM"

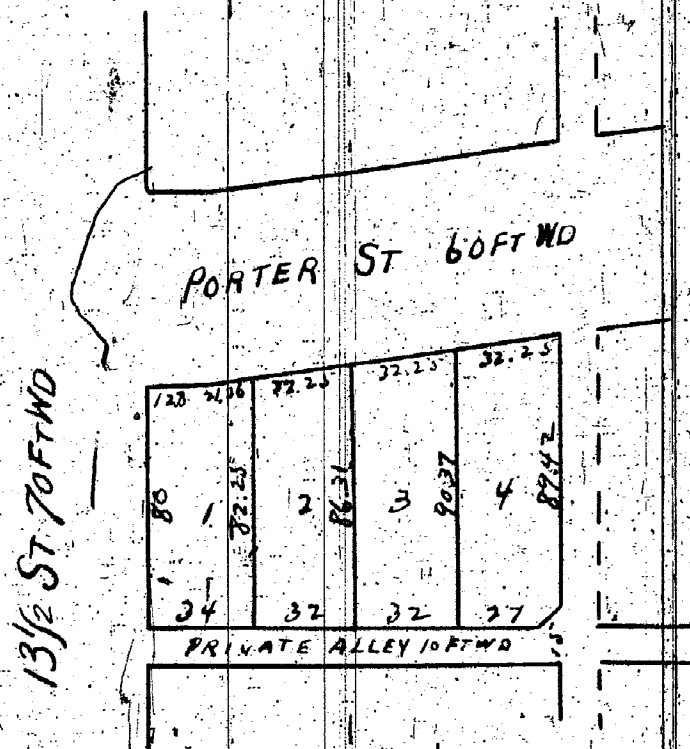

This is to certify that the above plat has been compared with the original plat of record in the office of Register of Deeds of Wayne County, and found to be a true copy of the same.

A. H. Williams
Surveyor.

"A. PULTE'S SUBDIVISION"
OF OUT LOT NO 35
AND NORTH PART OF O.L. 34.
"STAUBIN FARM"

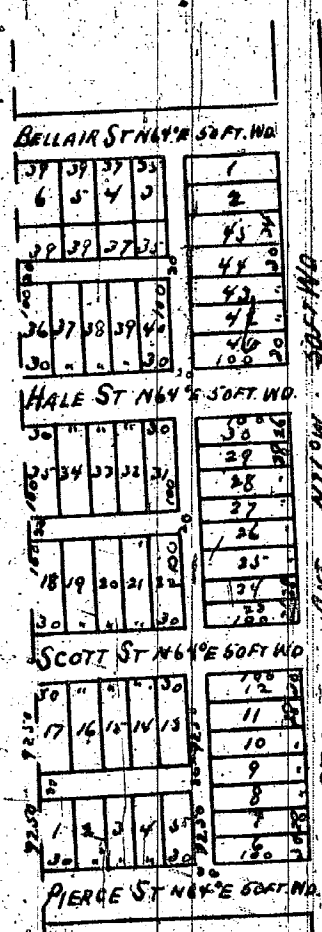

This is to certify that the above plat has been compared with the original plat of record in the office of Register of Deeds of Wayne County, and found to be a true copy of the same.

A. H. Williams
Surveyor.

approved March 13, 1873
J. N. Ford
Theo. J. Campau

Received for record March 24th 1873 at 4 1/2 o'clock A.M.
I hereby certify the above plat to be correct.

Eugene Robinson City Surveyor

Know all men by these presents that we Anton Pulte Sr. and Elizabeth his wife do hereby adopt the within plat of Public of Out Lot No. 35 and north part of Out Lot 34 of the Staubin Farm City of Detroit and dedicate to the public the use of the streets and alleys therein laid out. Witness our hands and seals at Detroit this 23 day of January A.D. 1873.

signed & sealed in presence of
John J. Green
John Krausmann


Anton Pulte
Elizabeth Pulte

State of Michigan } ss On this 23rd day of January 1873 before me a Notary Public for said County personally appeared Anton Pulte and Elizabeth his wife known to me to be the persons who executed the above and acknowledged the same to be their free act and deed and the said Elizabeth by a private examination by me separate and apart from her said husband acknowledged that she executed the same freely and without fear or compulsion from any one.

Andrew Stille
Notary Public



"E. WENDELL'S SUBDIVISION"
OF BLOCKS NO 7 AND 8
"MCDUGALL FARM"

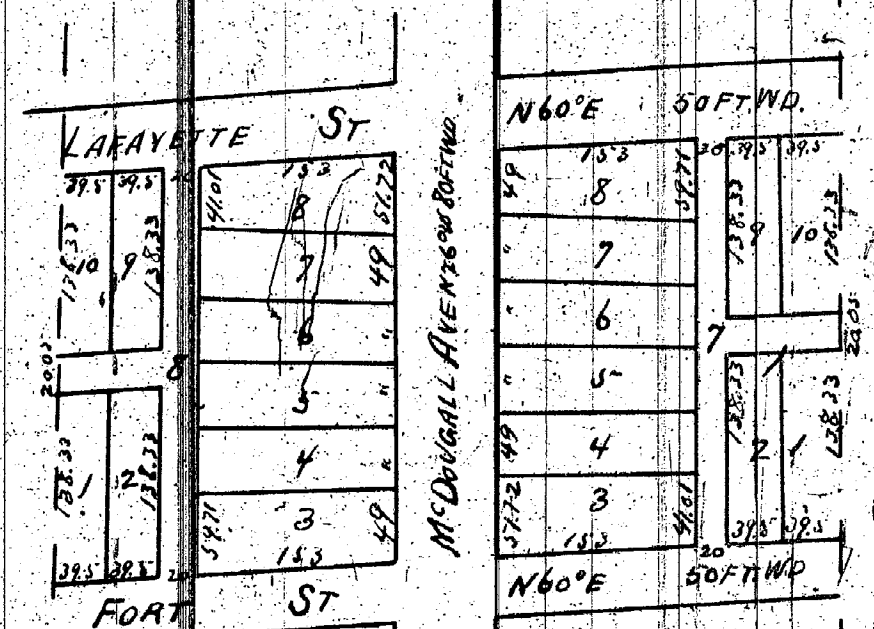

This is to certify that the above plat has been compared with the original plat of record in the office of Register of Deeds of Wayne County, and found to be a true copy of the same.

A. H. Williams
Surveyor.

Received for record Dec. 4th 1875 at 9 1/4 o'clock A.M.
Alvay Eaton, Register

I hereby certify the above plat to be correct.

Eugene Robinson City Surveyor

Approved Dec. 3rd 1872
J. N. Ford
Emory Wendell
Theo. J. Campau

Know all men by these presents that we Emory Wendell and Jennie T. Wendell all of the City of Detroit County of Wayne and State of Michigan do hereby adopt the within plat and do hereby dedicate to the perpetual use of the public all streets and alleys shown thereon reserving to ourselves our heirs or assigns the reversion or reversion of any or all streets or alleys that may be discontinued by law.

Emory Wendell
Jennie T. Wendell

State of Michigan } ss On this third day of December in the year of our Lord one thousand eight hundred and seventy-two before me the subscriber a Notary Public in and for said County personally appeared Emory Wendell and Jennie T. Wendell to me known to be the same persons described in and who executed the above statement and who acknowledged the same to be their free act and deed and the said Jennie T. Wendell on a private examination by me separate and apart from her husband acknowledged that she executed the same without fear or compulsion from any one.

Joseph B. Moore Notary Public
Wayne Co. Mich.

State of Michigan } ss On this 4th day of December 1872 before me a Notary Public in and for said County personally appeared Eugene Robinson City Surveyor known to me to be the person who testified to the within plat and acknowledged the same to be his free act and deed.

Henry Campau
Notary Public
Wayne Co. Mich.

I hereby certify that these plats are correct copies of the plats now on record in the Register of Deeds office, being made under the supervision of the Auditor General by tracing the plats on record and affixing thereto carefully compared copies of the dedication and certificates.

Dated this 19th day of July 1870

Geo W. Bennett
Clerk Aud. Genl. Dept.