

C.W. Knickerbocker's Addition to the Village of Wayne
in Wayne County Michigan situated in the W 1/2 of
the NE 1/4 of Section 32 T 2 S. of R. 9 E.
Surveyed April 19 AD 1872 by A.H. Wilmarth County Surveyor
Scale of plat 132 ft. to an inch

Variation of needle
allowed 38' S

11369

Register office } Received for record the 12th day of AD 1873 at
County of Wayne } 12 1/4 O'clock P.M. J.W. McWilliam Register
I certify the above plat is correct from actual survey
A.H. Wilmarth County Surveyor

Know all men by these presents that I, C.W. Knickerbocker
proprietor of the lands in and upon which this plat is laid
out, do hereby acknowledge that I caused said plat to be
made as my map of C.W. Knickerbocker's first addition to the
Village of Wayne, and said plat is hereby executed and
acknowledged by me as my own free act and deed, and the
streets therein laid out are hereby set apart for such
uses and purposes as provided by law. In witness whereof
I have hereunto set my hand and seal this 4th day of
May A.D. 1872

C.W. Knickerbocker (23)


In presence of
A.I. Gilson
Frank Knickerbocker

State of Michigan }
County of Bay } Be it remembered that on the 4th
day of May 1872 before me a Notary Public in and
for said County personally appeared C.W. Knickerbocker
known to me to be the person who executed the
foregoing acknowledgment and acknowledged the same
to be his free act and deed

Charles F. Gilson
Notary Public

This is to certify that the above plat has been
compared with the original plat of record in the
Office of Register of Deeds of Wayne County, and
found to be a true copy of the same.
A.H. Wilmarth Surveyor

— "LUTHER BEECHER'S SUBDIVISION" —
OFF PART OF THE
— "LOGNON FARM" —
CITY OF DETROIT

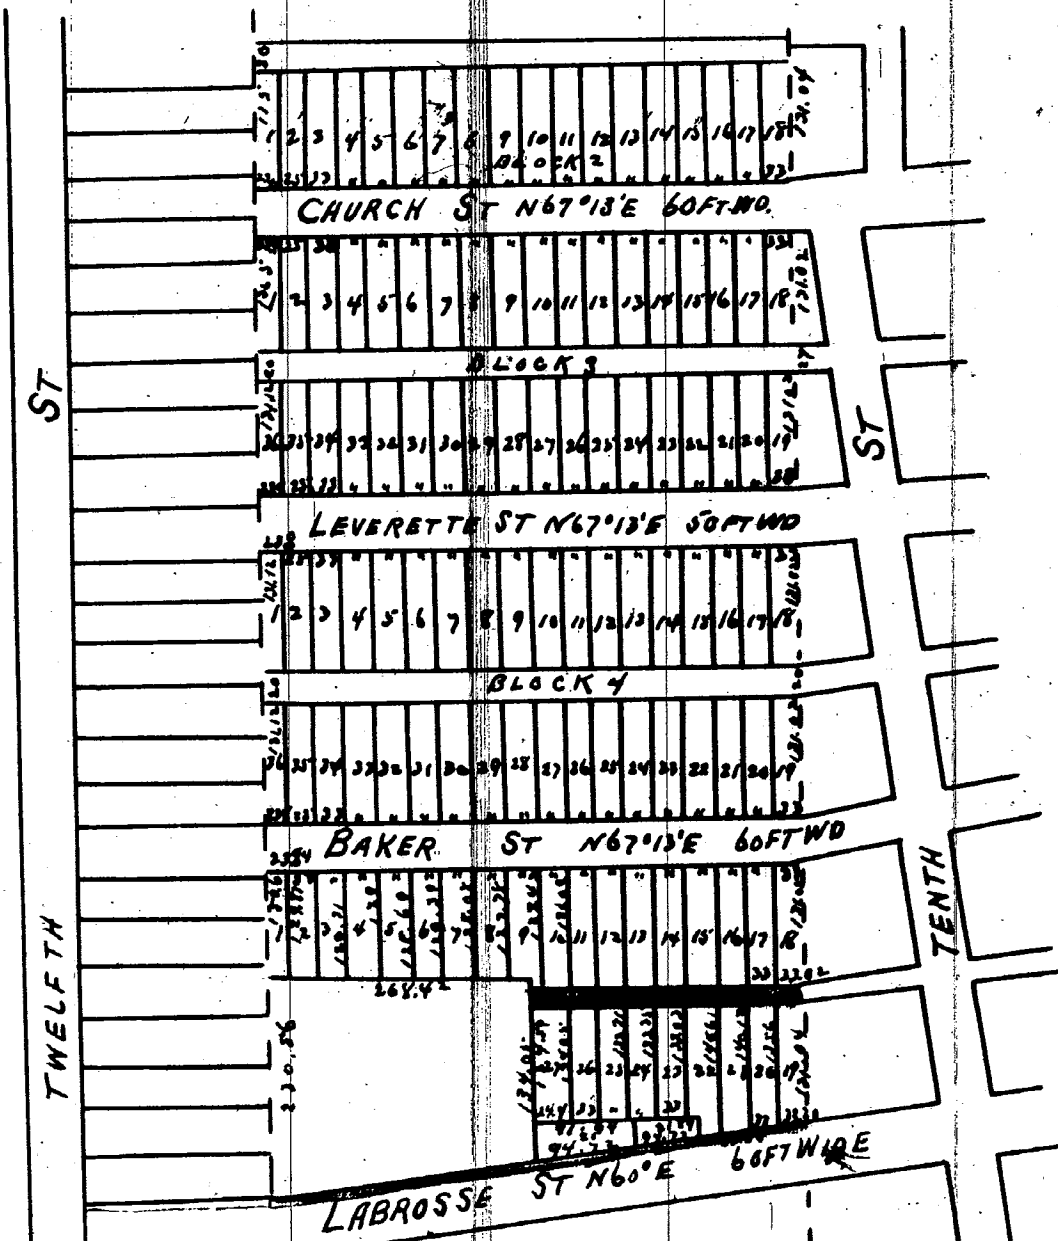

Recd for record May 26 1873 at 4 O'clock P.M. J.W. McWilliam Register
I hereby certify that the above map is in accordance with and extension of streets on the
Woodbridge Farm across the Lognon Farm adjoining Eugene Robinson City Surveyor

Know all men by these presents that we Luther Beecher and Mary W. Beecher his wife do hereby
adopt this plat and dedicate the use of the streets and alleys to the use of the public as therein
designated reserving to ourselves our heirs and assigns the reversion of said streets and alleys
should the same ever be discontinued by law. Dated at Detroit this 28th day of May A.D. 1873

In presence of
T.W. Eldridge
Kate H. Rice

Luther Beecher (3)
Mary W. Beecher (3)

State of Michigan } On this 28th day of May 1873 personally appeared before me a Notary
County of Wayne } public in and for said County Luther Beecher and Mary W. Beecher
his wife known to me to be the persons who executed the amended plat and they
acknowledged the same to be their free act and deed, and the said Mary W.
on a private examination by me separate and apart from her said husband
acknowledged that she executed the same freely and without any fear or compulsion
from any one

T.W. Eldridge Notary Public
Wayne Co. Mich.

I hereby certify that these plats are correct copies of the plats now on record
in the Register of Deeds office, being made under the supervision of the Auditor
General by tracing the plate on record and affixing thereto carefully compared
copies of the dedications and certificates.

Dated this 20th day of July 1910
Geo W Bennett
Clerk and Genl. Rpt.

Approved May 14th 1873
J.W. Ford
Eugene W. Wendell } Com.
Thos J. Carrigan } of the City