


— "ALBERT CRANE'S SUBDIVISION," —
 OF PART OF
 — "P. C. No 644" —
 — "AND REAR CONCESSION OF P. C. No 10," —

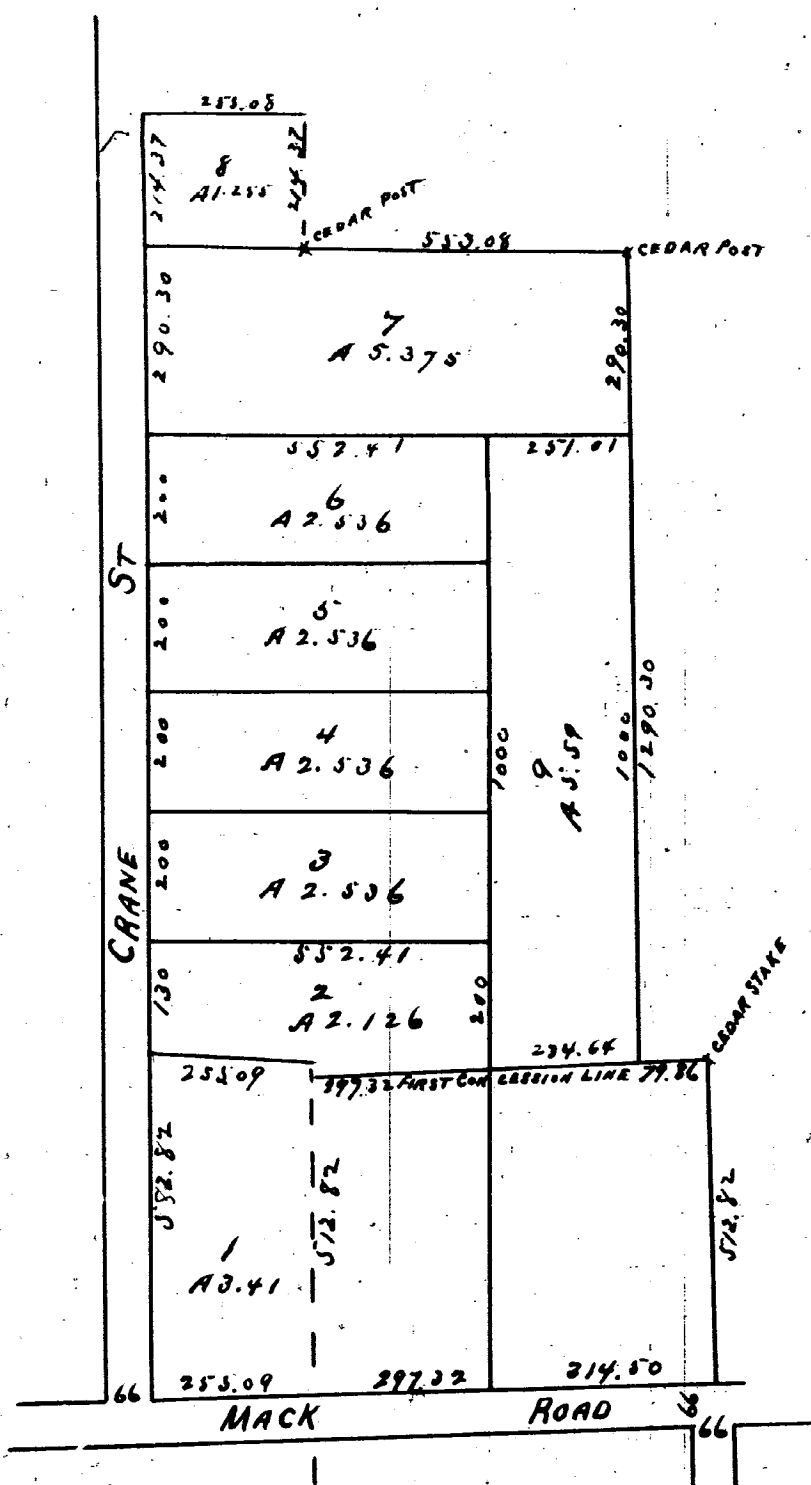

This is to certify that the above plat has been compared with the original plat of record in the office of Register of Deeds of Wayne County, and found to be a true copy of the same.

A. H. Wilmarth
 Surveyor

Received for record Dec 11th 1872. at 3 1/4 O'clock PM

I hereby certify the above map to be correct

Know all men by these presents that we, Albert Crane and Anna Crane his wife of the City of Chicago County of Cook and State of Illinois do hereby dedicate to the public all our right title and interest in and to the streets or roads on the annexed plat reserving to ourselves our heirs and assigns the reversion or reversions thereof whenever the same may be discontinued by law. Witness our hands and seals this seventh day of December. A.D. 1872.

In presence of
 Arthur Tredway
 Frank P. Whipple

Along Eaton Register
 Eugene Robinson City Surveyor

Albert Crane (S)
 Anna Crane (S)

State of Illinois } ss Be it remembered that on this seventh day of December A.D. 1872. before me
 Cook County City of Chicago } the Subscriber Frank P. Whipple a Commissioner in and for said State appointed
 by the Governor of the State of Michigan to take the acknowledgment and proof of the execution of Deeds,
 or other conveyances or leases and of any contract letter of attorney or other writing under said or not
 to administer oaths and take and certify depositions to be read and recorded in the said State
 of Michigan personally appeared Albert Crane and Anna Crane his wife described in and who
 executed the annexed instrument of writing between them as one of the parties thereto and the Public
 the other party thereto. and the said Albert Crane and Anna Crane acknowledged that they executed
 the said instrument freely for the purposes therein stated and the said Anna Crane on being made
 acquainted with the contents thereof by me. and on private examination apart from her husband.
 acknowledged that she executed the said instrument of writing freely and without any fear
 or compulsion of her said husband or any other person and I further certify that I know
 that the persons who made the said acknowledgment are the identical persons described in and
 who executed the said instrument of writing. In witness whereof I have hereunto set my
 hand and affixed my official seal at my office in the City of Chicago the day and year first
 above written

(Seal)

Frank P. Whipple Commissioner of Deeds
 for Michigan residing in Chicago. Ills.

State of Michigan } ss On this 11 day of December 1872 before me a Notary public in and for
 County of Wayne } said County personally came the written named Eugene Robinson City
 Surveyor known to me to be the person who certified to the written plat and acknowledged
 the same to be his free act and deed

Henry Campau Notary Public
 Wayne Co. Mich

I hereby certify that these plat are correct
 copies of the plat now on record in the
 Register of Deeds office, being made under
 the supervision of the Auditor General
 by tracing the plat on record and aff-
 fixing thereto carefully compared copies
 of the dedications and certificates.


Dated this 18th day of July 1910

Geo W Bennett
 Clerk and Genl. Supt

RESUBDIVISION OF

— "LOTS 21, 22 & 23 OUT LOT 38," —
 — "G. B. PORTER FARM," —

11374

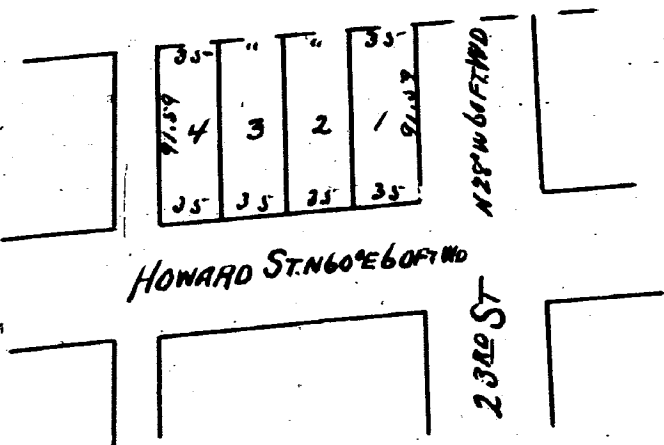

Recd for record Dec 17th 1872. at 11 1/2 O'clock A.M.

I hereby certify the above plat to be correct

Approved Nov. 20. 1872 J. N. Ford Commissioner
 Eugene Robinson City Surveyor
 Thos J. Campau City

Know all men by these presents that I
 Louis P. Desnoyers of Detroit Michigan do
 hereby adopt the above plat of resubdivision of lots 21, 22 and 23. of Out Lot 38.
 G. B. Porter Farm City of Detroit. In testimony whereof I have hereunto set my
 hand and seal this 20th day of November A.D. 1872

In presence of
 John B. Campau
 James W. Carr


State of Michigan } ss On this 20th day of November 1872 before me a Notary Public for
 County of Wayne } said County personally appeared Louis P. Desnoyers known to me
 to be the person who executed the above and acknowledged the same to be his free
 act and deed. and also appeared Eugene Robinson City Surveyor who acknowledged
 that he made and certified the within plat as his free act and deed.

C. N. Richelle
 Notary Public
 Wayne Co. Mich.

This is to certify that the above plat has been compared with the original plat of record in the office of Register of Deeds of Wayne County, and found to be a true copy of the same.

A. H. Wilmarth
 Surveyor

— "JESSUP'S SUBDIVISION," —
 OF PART OF
 — "LOT 2 P. C. 729" —
 NORTH OF FORT ST

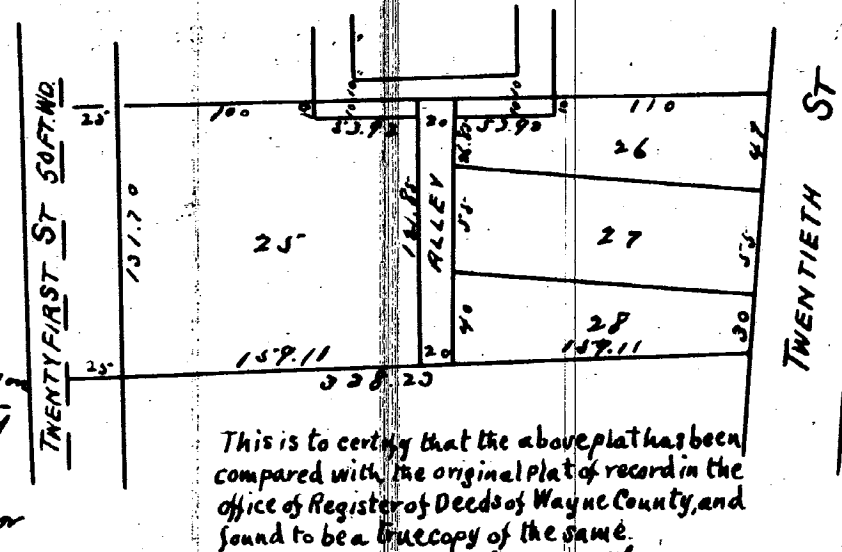

This is to certify that the above plat has been compared with the original plat of record in the office of Register of Deeds of Wayne County, and found to be a true copy of the same.

A. H. Wilmarth sur.

Received for record the 15th day of February

A.D. 1873 at 4 O'clock P.M.

J. W. McMillan Register
 Approved Feb 14th 1873

Thos J. Campau Commissioner
 Emory Wendell plan of the City
 Eugene Robinson City Surveyor

I hereby certify the above plat to be correct

Know all men by these presents that I Margaret Jessup of the City of Detroit County of Wayne and State of Michigan have caused the above plat to be made and hereby dedicate to the perpetual use of the public all streets and alleys shown thereon reserving to myself my heirs or assigns the reversion or reversions thereof whenever discontinued by law. Witness my hand and seal this 15 day of February 1873

In presence of
 M. A. Perkins
 E. Cheney

State of Michigan } ss On this fifteenth day of February one thousand eight hundred and
 County of Wayne } seventy-third before me a Notary public in and for the said County
 personally appeared Margaret Jessup known to me to be the same person who executed
 the above instrument and acknowledged the same to be her free act and deed

M. A. Perkins
 Notary Public
 Wayne Co. Mich.