


— "ALBERT CRANE'S SUBDIVISION," —
OF PART OF
— "P. C. No 644" —
— "AND REAR CONCESSION OF P. C. No 10," —

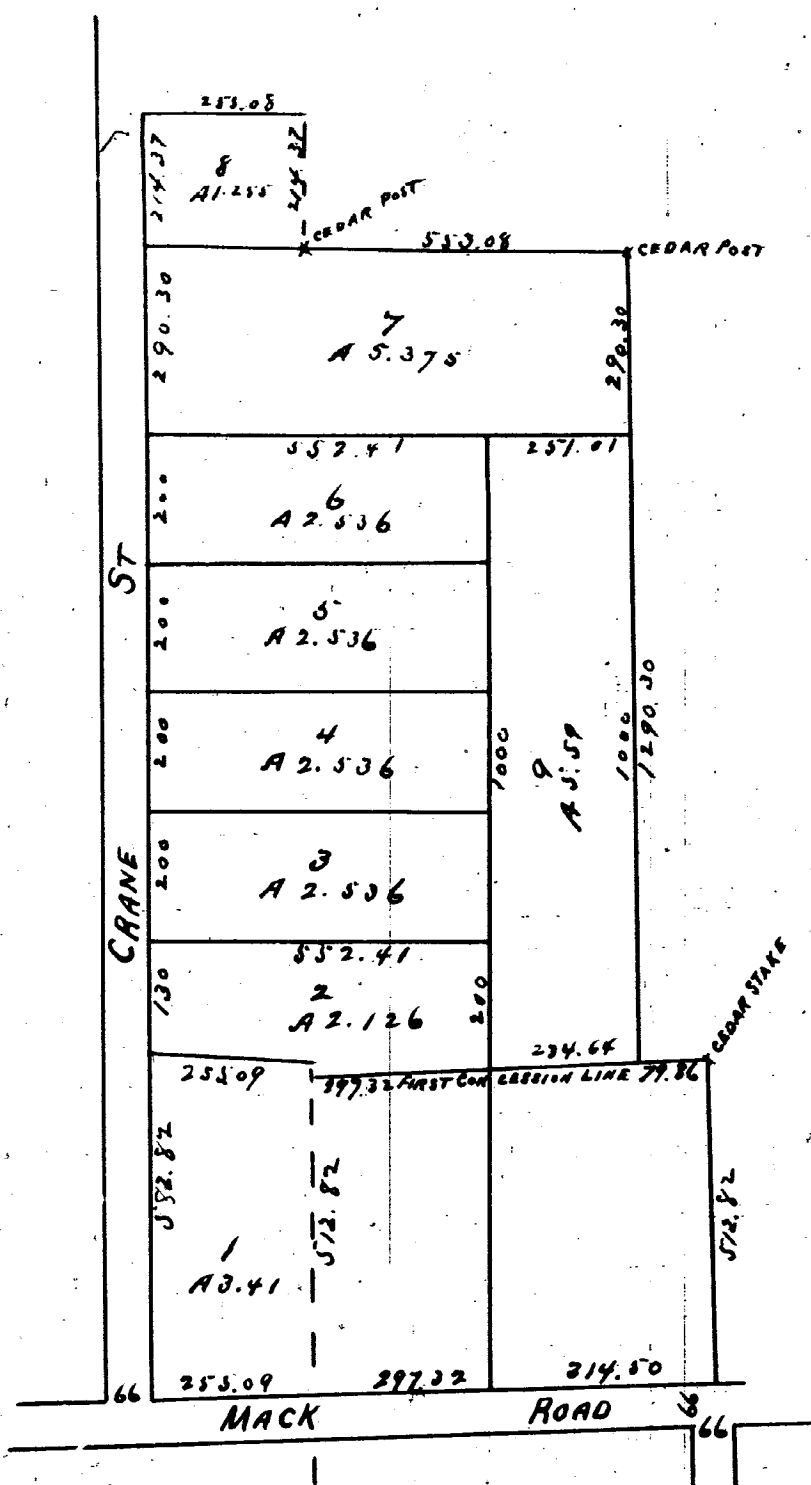

This is to certify that the above plat has been compared with the original plat of record in the office of Register of Deeds of Wayne County, and found to be a true copy of the same.

A. H. Wilmarth
Surveyor

Received for record Dec 11th 1872. at 3 1/4 O'clock PM

I hereby certify the above map to be correct

Know all men by these presents that we, Albert Crane and Anna Crane his wife of the City of Chicago County of Cook and State of Illinois do hereby dedicate to the public all our right title and interest in and to the streets or roads on the annexed plat reserving to ourselves our heirs and assigns the reversion or reversions thereof whenever the same may be discontinued by law. Witness our hands and seals this seventh day of December. A.D. 1872.

In presence of
Arthur Tredway
Frank P. Whipple

Along Eaton Register
Eugene Robinson City Surveyor

Albert Crane (S)
Anna Crane (S)

State of Illinois } ss Be it remembered that on this seventh day of December A.D. 1872. before me
Cook County City of Chicago } the Subscriber Frank P. Whipple a Commissioner in and for said State appointed
by the Governor of the State of Michigan to take the acknowledgment and proof of the Execution of Deeds,
or other conveyances or leases and of any contract letter of attorney or other writing under said or not
to administer oaths and take and certify depositions to be read and recorded in the said State
of Michigan personally appeared Albert Crane and Anna Crane his wife described in and who
executed the annexed instrument of writing between them as one of the parties thereto and the Public
the other party thereto. and the said Albert Crane and Anna Crane acknowledged that they executed
the said instrument freely for the purposes therein stated and the said Anna Crane on being made
acquainted with the contents thereof by me. and on private examination apart from her husband.
acknowledged that she executed the said instrument of writing freely and without any fear
or compulsion of her said husband or any other person and I further certify that I know
that the persons who made the said acknowledgment are the identical persons described in and
who executed the said instrument of writing. In witness whereof I have hereunto set my
hand and affixed my official seal at my office in the City of Chicago the day and year first
above written

(Seal)

Frank P. Whipple Commissioner of Deeds
for Michigan residing in Chicago. Ills.

State of Michigan } ss On this 11 day of December 1872 before me a Notary public in and for
County of Wayne } said County personally came the written named Eugene Robinson City
Surveyor known to me to be the person who certified to the written plat and acknowledged
the same to be his free act and deed

Henry Campman Notary Public
Wayne Co. Mich

I hereby certify that these plat are correct
copies of the plat now on record in the
Register of Deeds office, being made under
the supervision of the Auditor General
by tracing the plat on record and aff-
ixing thereto carefully compared copies
of the dedications and certificates.


Dated this 18th day of July 1910

Geo W Bennett
Clerk And Genl. Supt

RESUBDIVISION OF

— "LOTS 21, 22 & 23 OUT LOT 38," —
— "G. B. PORTER FARM," —

11374

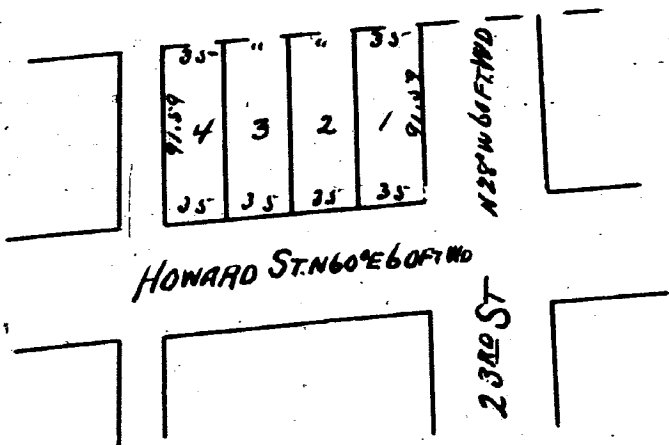

Recd for record Dec 17th 1872. at 11 1/2 O'clock A.M.

I hereby certify the above plat to be correct

Along Eaton Register
Eugene Robinson City Surveyor
Approved Nov. 20. 1872 J. N. Ford Commissioner
Eugene Robinson City Surveyor
This J. Campman the City

Know all men by these presents that I
Louis P. Desnoyers of Detroit Michigan do
hereby adopt the above plat of resubdivision of lots 21, 22 and 23. of Out Lot 38.
G. B. Porter Farm City of Detroit. In testimony whereof I have hereunto set my
hand and seal this 20th day of November A.D. 1872

Louis P. Desnoyers (S)

In presence of
John B. Campman
James W. Carr

State of Michigan } ss On this 20th day of November 1872 before me a Notary Public for
County of Wayne } said County personally appeared Louis P. Desnoyers known to me
to be the person who executed the above and acknowledged the same to be his free
act and deed. and also appeared Eugene Robinson City Surveyor who acknowledged
that he made and certified the within plat as his free act and deed.

C. N. Richelle
Notary Public
Wayne Co. Mich.

This is to certify that the above plat has been compared with the original plat of record in the office of Register of Deeds of Wayne County, and found to be a true copy of the same.

A. H. Wilmarth
Surveyor

Received for record the 15th day of February
A.D. 1873 at 4 O'clock P.M.

J. W. McMillan Register
Approved Feb. 14th 1873
This J. Campman Commissioner
Eugene Robinson City Surveyor
I hereby certify the above plat to be correct


Know all men by these presents that I Margaret Jessop of the City of Detroit County of
Wayne and State of Michigan have caused the above plat to be made and hereby dedicate
to the perpetual use of the public all streets and alleys shown thereon reserving
to myself my heirs or assigns the reversion or reversions thereof whenever
discontinued by law. Witness my hand and seal this 15th day of February 1873

In presence of
M. A. Perkins
E. Cheney

State of Michigan } ss On this fifteenth day of February one thousand eight hundred and
County of Wayne } seventy-three before me a Notary public in and for the said County
personally appeared Margaret Jessop known to me to be the same person who executed
the above instrument and acknowledged the same to be her free act and deed

M. A. Perkins
Notary Public
Wayne Co. Mich.

— "JESSUP'S SUBDIVISION," —
OF PART OF
— "LOT 2 P. C. 729" —
NORTH OF FORT ST

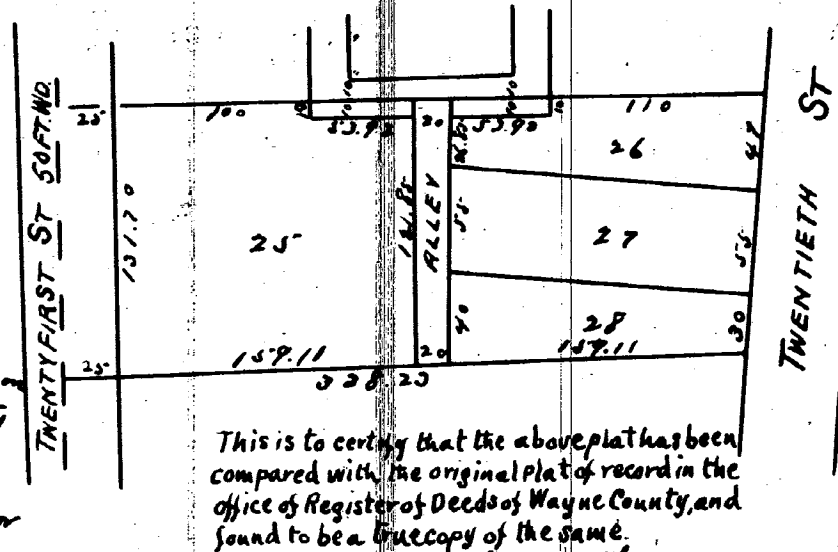

This is to certify that the above plat has been compared with the original plat of record in the office of Register of Deeds of Wayne County, and found to be a true copy of the same.

A. H. Wilmarth sur.

Margaret Jessop (S)