


SUBDIVISION OF PART OF
"JAMES CAMPAU FARM"
"E 1/2 P.C. 91."

11376

SUBDIVISION OF PART OF
"JAMES CAMPAU FARM"
"E 1/2 P.C. 91."

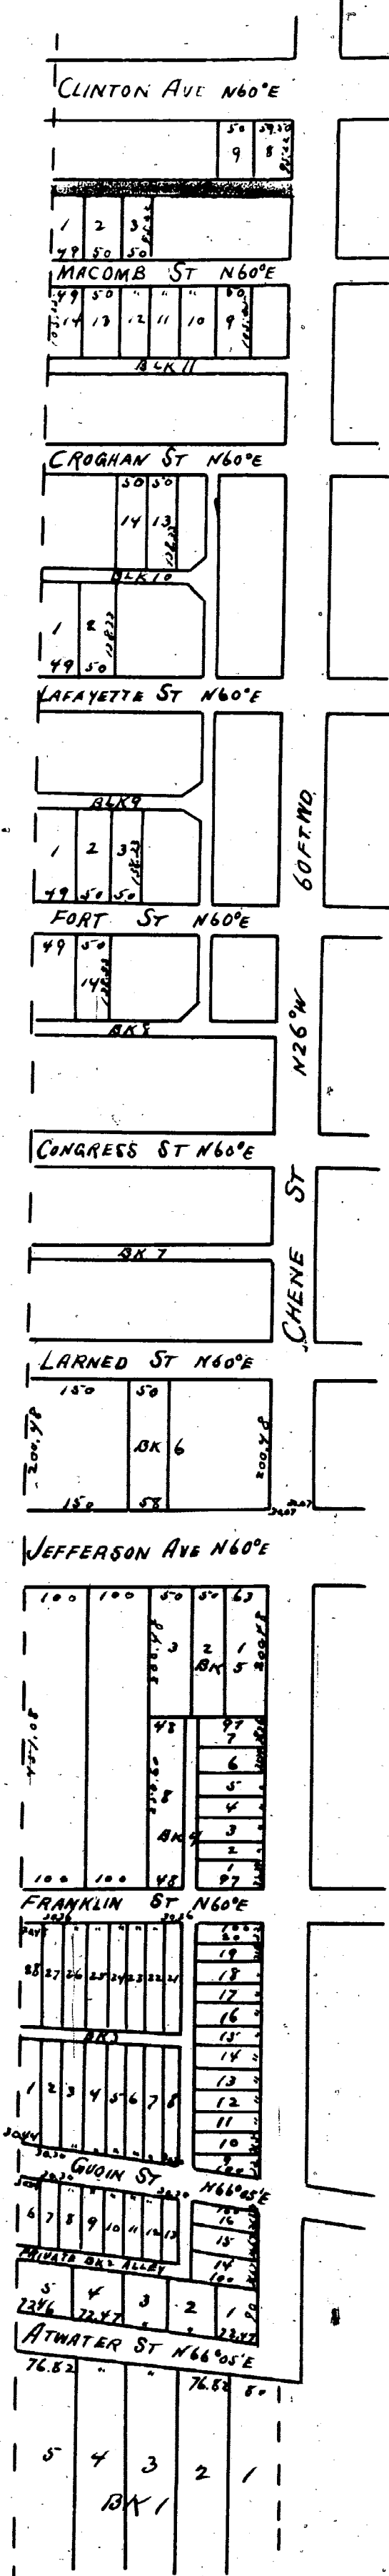

Know all men by these presents that we Mary A. Campau, Gregory J. Campau & Theresa Campau, his wife Theodore L. Campau and Ruth C. Campau, his wife Thomas Campau and Mary A. Campau, his wife Dorothy Gravier and Charlotte A. Beahler, all of Detroit, Wayne County, Michigan have caused the within plat or map of Subdivision of part of the James Campau Farm, being E 1/2 P.C. 91, made by Eugene Robinson, Surveyor and we do hereby adopt the same and dedicate to the use of the public the streets and alleys therein laid out, reserving to ourselves however and streets and alleys whenever the same may be discontinued by law. This plat is intended not to interfere with that portion thereof covered by lease. Witness our hands and seals this sixteenth day of August A.D. 1872

Mary A. Campau ③ Gregory J. Campau ①
Theresa Campau ③ T. L. Campau ③
R. C. Campau ③ Thomas Campau ③
Mary A. Campau ③ Dorothy Gravier ③
Charlotte A. Beahler ③

Edmund Campau
John Penn

State of Michigan) ss On this sixteenth day of August A.D. 1872 before me a Notary Public for said County of Wayne, personally came Mary A. Campau, Gregory J. Campau and Theresa Campau, his wife Theodore L. Campau and Ruth C. Campau, his wife Thomas Campau and Mary A. Campau, his wife Dorothy Gravier and Charlotte A. Beahler to me known to be the same persons who executed the above plat, and acknowledged the same to be their free act and deed, and the said Theresa wife of Gregory J. Campau, Ruth C. wife of the said Theodore L. Campau and Mary A. wife of the said Thomas Campau respectively on a private examination by me separate and apart from their respective husbands acknowledged that they executed the same freely and without fear or compulsion from any one and also appeared Eugene Robinson, Surveyor, and acknowledged that he made the annexed plat.

John Penn, Notary Public
Wayne County, Mich.

Know all men by these presents that we Mary A. Campau, Gregory J. Campau & Theresa Campau, his wife Theodore L. Campau and Ruth C. Campau, his wife Thomas Campau and Mary A. Campau, his wife Dorothy S. Gravier and Charlotte A. Beahler all of Detroit, Wayne County, Michigan have caused the within plat or map of Subdivision of part of the James Campau Farm, being E 1/2 P.C. 91, made by Eugene Robinson, Surveyor and we do hereby adopt the same and dedicate to the use of the public the streets and alleys therein laid out, and reserving to ourselves however the streets and alleys whenever the same may be discontinued by law. This plat is intended not to interfere with that portion of thereof covered by lease. Witness our hands and seals this sixteenth day of August A.D. 1872

Mary A. Campau ③ Gregory J. Campau ③
Theresa Campau ③ T. L. Campau ③
R. C. Campau ③ Thomas Campau ③
Mary A. Campau ③ Dorothy Gravier ③
Charlotte A. Beahler ③

Edmund Campau
John Penn

State of Michigan) ss On this sixteenth day of August A.D. 1872 before me a Notary Public for said County of Wayne, personally came Mary A. Campau, Gregory J. Campau and Theresa Campau, his wife Theodore L. Campau and Ruth C. Campau, his wife Thomas Campau and Mary A. Campau, his wife Dorothy and Charlotte A. Beahler to me known to be the same persons who executed the above plat, and acknowledged the same to be their free act and deed, and the said Theresa wife of Gregory J. Campau, Ruth C. wife of the said Theodore L. Campau and Mary A. wife of the said Thomas Campau respectively on a private examination by me separate and apart from their respective husbands acknowledged that they executed the same freely and without fear or compulsion from any one and also appeared Eugene Robinson, Surveyor, and acknowledged that he made the annexed plat.

John Penn, Notary Public
Wayne Co. Mich.

Common Council
4, 196
120-10

Paid for record Sept 13, 1872 at 10 o'clock A.M.
along Eaton Register
I hereby certify the above plat to be correct.
Eugene Robinson City Surveyor
approved Aug 2, 1872
J. N. Ford } Commissioner
Eugene Woodell } on plan
Thos J. Campau } of the City

Paid for record Sept 13, 1872 at 10 o'clock A.M.
along Eaton Register
I hereby certify the above plat to be correct.
Eugene Robinson City Surveyor
approved Aug 2, 1872
J. N. Ford } Commissioner
Eugene Woodell } on plan
Thos J. Campau } of the City

This is to certify that the above plat has been compared with the original plat of record in the office of Register of Deeds of Wayne County, and found to be a true copy of the same.
A. H. Willmarth
Surveyor


I hereby certify that these plats are correct copies of the plats now on record in the Register of Deeds office, being made under the supervision of the Auditor General by tracing the plats on record and affixing thereto carefully compared copies of the dedications and certificates.

Dated this 11th day of July 1910

Geo. W. Bennett

Chief and Genl. Dept.

This is to certify that the above plat has been compared with the original plat of record in the office of Register of Deeds of Wayne County, and found to be a true copy of the same.
A. H. Willmarth
Surveyor

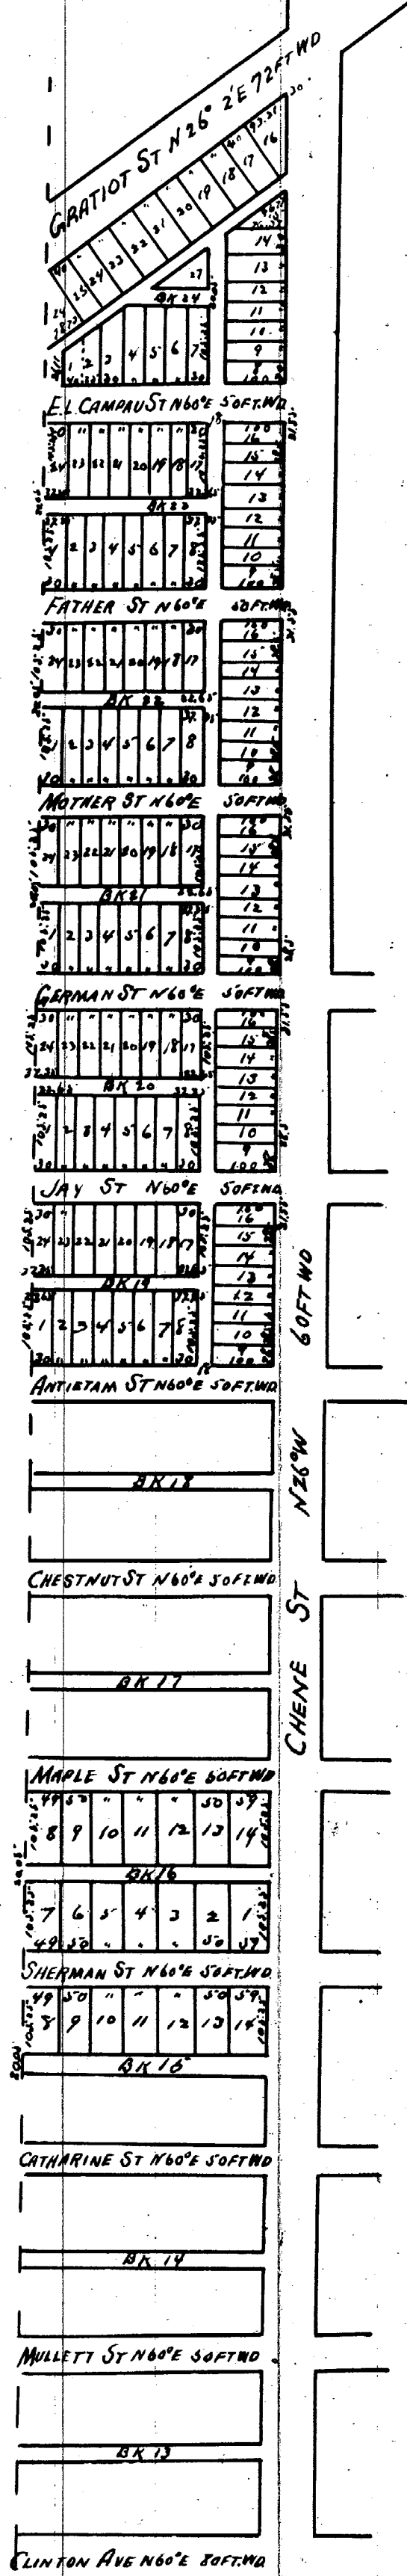

Handwritten: *Handwritten*

RECEIVED
OCT 11 1883
LANDING, MICH.

STATE OF MICHIGAN) ss.
CITY OF DETROIT)

SHORT FORM--TRUE COPY CERTIFICATE

I, THOMAS D. LEADBETTER, CITY CLERK of the City of Detroit, do hereby certify that the annexed paper is a True Copy of a Resolution

adopted by the Common Council on 10-22-63
and approved by the Mayor on 10-28-63

IN WITNESS WHEREOF, I have hereunto
set my hand and affixed the Corporate
Seal of said City, at Detroit, on

10-29-63
Hernando D. Padilla
City Clerk

[illegible][illegible][illegible][illegible][illegible][illegible]

Wm. H. Smith

10-29-63
James D. Padgett
City Clerk

[illegible]

October 22
1868

[illegible]



www.fastio.com

PAGE

2

2

a cert
 Ado
 Yea
 Conn
 Wierz
 Nay

s—Councilmen Beck, Brickley,
Ravitz, Rogell, Van Antwerp,
and President Carey—8.
s—None.

5-7-64

•

Wm. Allen.

5-7-64

1

1

STATE OF MICHIGAN
IN THE CIRCUIT COURT FOR THE COUNTY OF WAYNE

CITY OF DETROIT, et al,
Plaintiffs,
-vs-
W. D. GALE, INC., et al
Defendants.

HONORABLE SUSAN D. BORNAN
Civil Action
No. 81-139-229 CH

JUDGMENT VACATING PLATS

At a session of said Court held in the
City-County Building, City of Detroit,
County of Wayne, State of Michigan
on:

PRESENT: HONORABLE

This matter having come on pursuant to the stipulation of
the parties by and through their respective attorneys, the Court
having read and considered same, and being otherwise fully
advised in the premises:

NOW THEREFORE IT IS HEREBY ORDERED, DECREED AND ADJUDGED,
that the following subdivisions, plats or parts thereof
hereinafter described be and are hereby vacated:

Lots 1 through 129 of Kohler's Subdivision of part of
Lot 2 of the Subdivision of Quarter Sections 35, 40,
41, 42 and 59, 10,000 Acre Tract, Wayne County, Michigan,
according to the Plat thereof recorded in Liber 15, Page 15 of Plats, Wayne County Records;

Lots 1 through 115 Subdivision of that part of Out
Lots 3 and 4 of the Subdivision of the West 1/2 of
Section 35, 10,000 Acre Tract, between the
Boulevard and Young Street, City of Detroit and
Township of Hamtramck, Wayne County, Michigan,
according to the Plat thereof recorded in Liber 22,
Page 6 of Plats, Wayne County Records;

according to the Plat thereof recorded in Liber 17,
Page 37 of Plats, Wayne County Records;

Lots 43 through 49 and Lots 83 through 100 of Plat of
Resubdivision of Lots 83 to 100 and 43 to 48 and 37
to 42 and of Lots 61 to 76, inclusive, of Louis P.
Campau's Subdivision of that part of Out Lot 5 lying
east of the east line of St. Aubin Avenue of Theodore
J. and Denis J. Campau's Subdivision of Fractional
Sections 29 and 32, Town 1 S., Range 12 E., City of
Detroit, Wayne County, Michigan, according to the
Plat thereof recorded in Liber 24, Page 74 of Plats,
Wayne County Records;

Lots 1 through 161 of Louis P. Campau's Subdivision
of that part of Out Lot 5 lying east of the east line
of St. Aubin Avenue of Theodore J. and Denis J.
Campau's Subdivision of Fractional Sections 29 and
32, Town 1 S., Range 12 E., City of Detroit, Wayne
County, Michigan, according to the Plat thereof
recorded in Liber 16, Page 41 of Plats, Wayne County
Records;

Lots 1 through 41 of Adele Campau Thompson's
Subdivision of part of Out Lot 14 of Subdivision of
Fractional Sections 29 and 32 (Town 1 S., Range 12
E.) lying north of Lyman Street and between St. Aubin
Avenue and Dubois Street, Detroit, Wayne County,
Michigan, according to the Plat thereof recorded in
Liber 31, Page 41 of Plats, Wayne County Records;

Lot 1 of Parker Rust Proof Subdivision of part of
Fractional Section 25, Town 1 S., Range 12 E., City
of Detroit, Wayne County, Michigan, March 25, 1963,
as recorded in Liber 86, Page 79 of Plats, Wayne
County Records;

Lots 1 through 22 of Block 3 and Lots 1 through 14 of
Block 4 of Candler's Subdivision of Out Lot 7 of
Theodore J. and Denis J. Campau's Subdivision of
Fractional Sections 29 and 32, Town 1 S., Range 12
E., also of Out Lot 50 of the Subdivision of part of
the James Campau Farm, being the east 1/2 of P.C. 9,
City of Detroit, Wayne County, Michigan, as recorded
in Liber 14, Page 84 of Plats, Wayne County Records;

Lots 1 through 23, Block 1, Lots 1 through 18, Block
2, Steiner's Subn. of north part of Lots 3 and 4 of
the Subn. of the N. 1/2 of Sec. 59, T2N, recorded
in Liber 7, Page 40, Plats, Wayne County Records;

Lots 1 through 44 of the Chrysler Dodge Main Urban
Renewal Replat, part of 1/4 Section 59, T2N,
Hamtramck, Wayne County, Michigan, as recorded in
Liber 87, Pages 45 - 47, Plats, Wayne County
Records;

Lots 1 through 72, Barrah and Brandenburg's Subn. of
a portion of 1/4 Sect. 59, T2N, Hamtramck, Wayne

Lots 1 through 86 of Clark, Lichty, Tisell & King's
Subdivision of southeast part of Quarter Section 58,
10,000 Acre Tract, Detroit, Wayne County, Michigan,
according to the Plat thereof recorded in Liber 12,
Page 28 of Plats, Wayne County Records;

Lots 1 through 19 of East Grand Properties Industrial
Subdivision of Part of 1/4 Section 50, 10,000 Acre
Tract, according to the Plat thereof recorded in
Liber 85, Pages 87 and 88 of Plats, Wayne County
Records;

Lots 1 through 10 of Van Winkle's Subdivision of Lots
1 to 14, inclusive, of E.D. Foster's Subdivision of
part of Lot 11, Fractional Sections 29 and 32, Town
S., Range 12 E., City of Detroit, Wayne County,
Michigan, according to the Plat thereof recorded in
Liber 16, Page 50 of Plats, Wayne County Records;

Lots 1 through 70 of E. D. Pastas's Subdivision of
part of Lot 11, Fractional Sections 29 and 32, Town
S., Range 12 E., Detroit, Wayne County, Michigan,
according to the Plat thereof recorded in Liber 8,
Page 23 of Plats, Wayne County Records;

Lots 1 through 20, Block 1; Lots 1 through 16, Block
2; Lots 1 through 16, Block 3; Lots 1 through 14,
Block 4 and also outlots south of Milwaukee Avenue
and east and west of Elmwood (Collins St.) all in
Kengell's Subdivision of that part of Out Lot No. 11
Subdivision of Fractional Sections 29 and 32 lying
east of the Center of Craig Avenue, T2N, Town
1 S., Range 12 East, according to the Plat thereof
recorded in Liber 9, Page 12 of Plats, Wayne County
Records;

Lots 1 through 11 of Chas. Mann's Subn. of Lot 137
Goodrich & Burton's Subdivision of part of Fractional
Section 28, also part of Kengell's Subdivision of
part of Out Lot 11, Fractional Sections 29 and 32 and
Lots 150, 151, 152, 153 and Lots from 166 to 173,
inclusive, of Mm. C. Maybury's Subdivision of Lot 10,
Fractional Sections 29 and 32, Town 1 S., Range 12
E., City of Detroit, Wayne County, Michigan,
according to the Plat thereof recorded in Liber 13,
Page 73 of Plats, Wayne County Records;

Lots 1 through 173 of William C. Maybury's
Subdivision of Lot 10 of Theodore J. and Denis J.
Campau's Plat of the Subdivision of Fractional
Sections No. 29 and 32, City of Detroit, Wayne
County, Michigan, Town 1 S., Range 12 E., according
to the Plat thereof recorded in Liber 6, Page 60 of
Plats, Wayne County Records;

Lots 1 through 502 and that portion of Lots 570
through 582 lying north of the north line of the
Edsel Ford Freeway service drive of Goodrich &
Burton's subdivision of the southwest part of

County, Michigan, as recorded in Liber 13, Page 46,
Plats, Wayne County Records;

Lots 1 through 124 & Outlot A and the Belt Line
Railroad easterly thereof, in Davock's sub'n. of S.
1/2 of Lot 3, 1/4 Sec. 60, T2N, Hamtramck, recorded
in Liber 16, Page 53, Plats, Wayne County Records;

Lots 1 through 146, Outlots A and B and the Belt Line
Railroad easterly thereof, in Longears Sub'n. of the
N. 1/2 of Lot 3 of the Sub'n. of 1/4 Sec. 60, T2N,
Hamtramck, recorded in Liber 12, Page 17, Plats,
Wayne County Records;

Lots 1 through 32, Lots 34, 35 and Lots 36 thru 50 of
Blank & Bartwig's Subn. of Part of 1/4 Sec. 59 T2N,
Hamtramck, recorded in Liber 15, Page 94, Plats,
Wayne County Records;

Lot 126 of Livingstone's Subdivision of Part of 1/4
Section 58, 59, 10,000 Acre Tract according to Plat
thereof recorded in Liber 1, Page 312, Plats, Wayne
County Records;

Lots 1 through 280 and the Belt Line Railroad
easterly thereof of Barrah's Subdivision of Lot 4 -
1/4 Section 60, 10,000 Acre Tract, Hamtramck, Wayne
County, Michigan, recorded in Liber 15, Page 51,
Wayne County Records.

IT IS FURTHER ORDERED AND ADJUDGED that the vacation of the
said subdivisions, plats or parts thereof shall not have any
effect upon the following:

a. Temporary easements for, or the continued use of,
all existing utility facilities lying within the property
boundaries of the Central Industrial Park Project, which
easements or continuing use are reserved but shall
automatically terminate at such time as these existing
utility installations have been removed, discontinued or
otherwise provided for.

b. Any restrictions contemplated by the Declaration
and Restrictions attached to the Project Plan for the
Central Industrial Park Project and approved by the City
Council for the City of Detroit on October 31, 1980.

Fractional Section 28, T. 1 S., Range 12 E., Detroit,
Wayne County, Michigan, according to the Plat thereof
recorded in Liber 8, Page 8 of Plats, Wayne County
Records;

Lot A and all of Lots 1 through 50 of Charles R.
Walker's Subdivision of Out Lots 1 and 2, Fractional
Sections 28 and 29, Detroit, Wayne County, Michigan,
according to the Plat thereof recorded in Liber 25,
Page 46 of Plats, Wayne County Records;

Lots 1 through 60 of Patrick's Subdivision of part of
the southwest part of Fractional Section 28, Town 1
S., Range 12 E., Detroit, Wayne County, Michigan,
according to the Plat thereof recorded in Liber 8,
Page 16 of Plats, Wayne County Records, and that part
of said subdivision lying south of the east-west
alley and west of the north-south alley west of Lot
10;

Lots 1 through 55 of Fischer and Bernart's
Subdivision of part of Fractional Section 28, Town
S., Range 12 E., Detroit, Wayne County, Michigan,
according to the Plat thereof recorded in Liber 13,
Page 6 of Plats, Wayne County Records;

Lots 1 through 144 of Stephen's Subdivision of Lot 9
of Theodore J. and Denis J. Campau's subdivision of
Fractional Sections 29 and 32, Town 1 S., Range 12
E., Detroit, Wayne County, Michigan, according to the
Plat thereof recorded in Liber 13, Page 94 of Plats,
Wayne County Records;

Lots 1 through 5, 15 through 26, 45 through 56, 75
through 86, 105 through 116, Lot 141, Lots 142
through 153 of Mm. Tai's Subdivision of Lot No. 8 of
the Subdivision of Fractional Sections 29 and 32, Town
1 S., Range 12 E., Detroit, Wayne County, Michigan,
according to the Plat thereof recorded in Liber 7,
Page 3 of Plats, Wayne County Records;

Lots 1 through 42 of Mm. Tai's Subdivision of the
South 176 82/100 feet of Lot 12 of the Subdivision of
Fractional Sections 29 and 32, Town 1 S., Range 12
E., Detroit, Wayne County, Michigan, according to the
Plat thereof recorded in Liber 10, Page 68 of Plats,
Wayne County Records;

Lots 1 through 44 of Aberle and Fox's Subdivision of
the north 285 feet of Lot 12, Fractional Sections 29
and 32, Town 1 S., Range 12 E., Detroit, Wayne
County, Michigan, according to the Plat thereof
recorded in Liber 10, Page 70 of Plats, Wayne County
Records;

Lots 1 through 143 of Elmer H. Stone's Subdivision of
Out Lot 13 of Theodore J. and Denis J. Campau's
Subdivision of Fractional Sections 29 and 32, Town 1
S., Range 12 E., Detroit, Wayne County, Michigan,

c. The existing agreement for access to the Beth
Olem Cemetery or any subsequent easement for access to
same.

IT IS FURTHER ORDERED AND ADJUDGED that the afore-
described subdivisions, plats or parts thereof be and are hereby
replated into a final plat known as the Central Industrial Park
Subdivision Amended Plat being part of Subdivision of 1/4
Sections 39, 40, 41, 42 & 59 of the 10,000 Acre Tract (L. 18,
P. 183, Deeds), Plat Subdivision of the west 1/2 of quarter
Section 59, T.T.A.T. (L. 46, P. 450 & 451, Deeds), Plat of
Estate of John Strong (L. 243, P. 514, Deeds), Theodore J. and
Denis Campau Plat (L. 2, P. 2, Plats), Plat of Alonzo Merrill's
land (L. 12, P. 193, Deeds), Fractional Section 28, T. 1 S., R.
12 E., located in the City of Detroit/City of Hamtramck, Wayne
County, Michigan as illustrated by the new Amended Plat
consisting of 7 pages attached hereto as Exhibit A.

IT IS FURTHER ORDERED AND ADJUDGED that five (5) true
copies of the Amended Plat accompanied by this Judgment shall be
filed with the Treasurer of the State of Michigan in accordance
with MCLA 560.229.

Wayne County Circuit Judge

APPROVED AS TO FORM AND SUBSTANCE: