

1877

CLARK'S SUBDIVISION



OF THE SOUTH HALF OF THE EAST HALF

OF PRIVATE CLAIM 77



SOUTH OF THE CHICAGO ROAD

"SPRINGWELLS"



C ST 50 FEET WIDE N 62° E

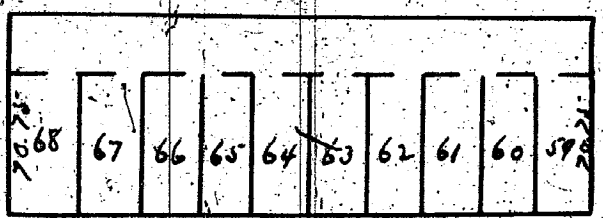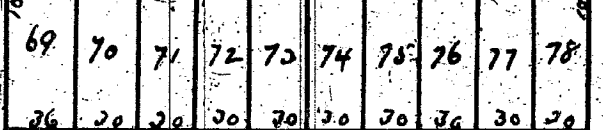

D ST 50 FEET WIDE N 62° E

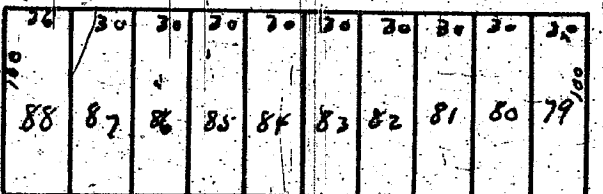
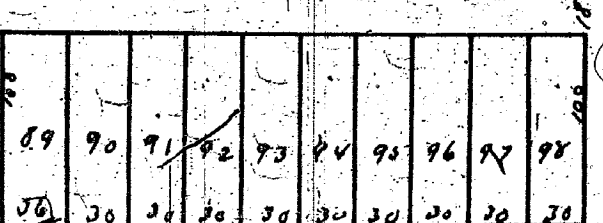


F ST 50 FEET WIDE N 62° E

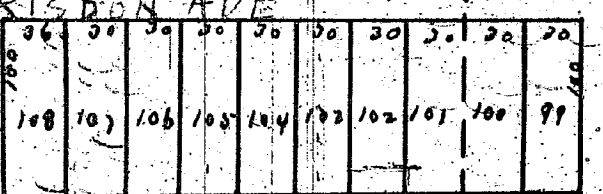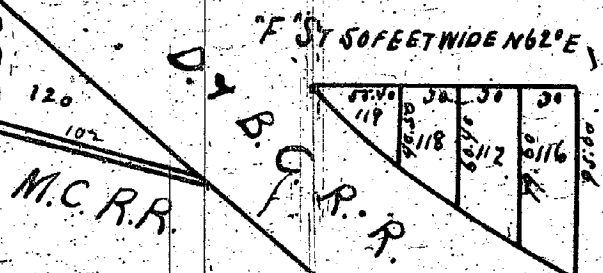


I ST 50 FEET WIDE N 62° E


WATSON ST 60 FT WIDE

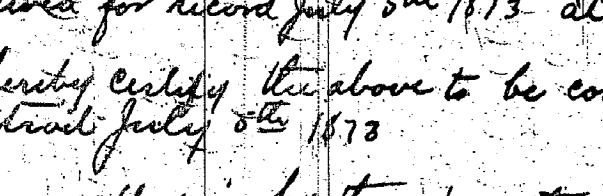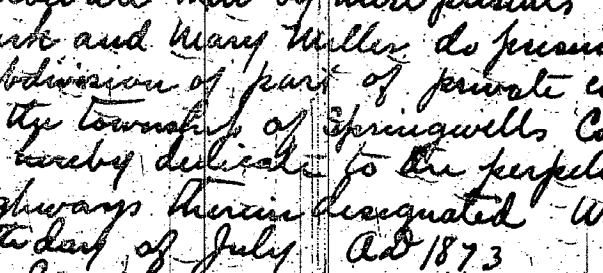

K ST 60 FT WIDE N 62° E

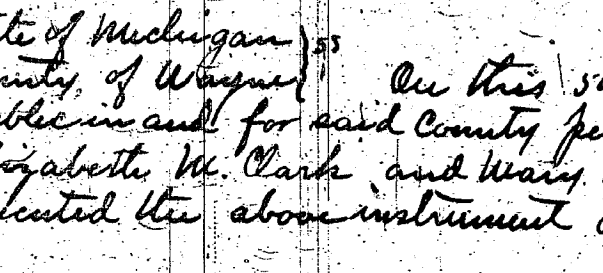

L ST 60 FT WIDE N 62° E

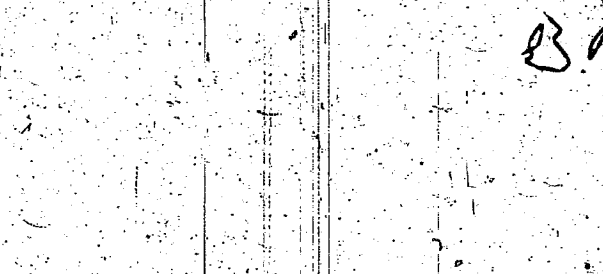

M ST 60 FT WIDE N 62° E


BRUSH SUBDIVISION

OF PART OF

PARK LOTS 14 AND 15

AND PART OF

BRUSH FARM ADJOINING

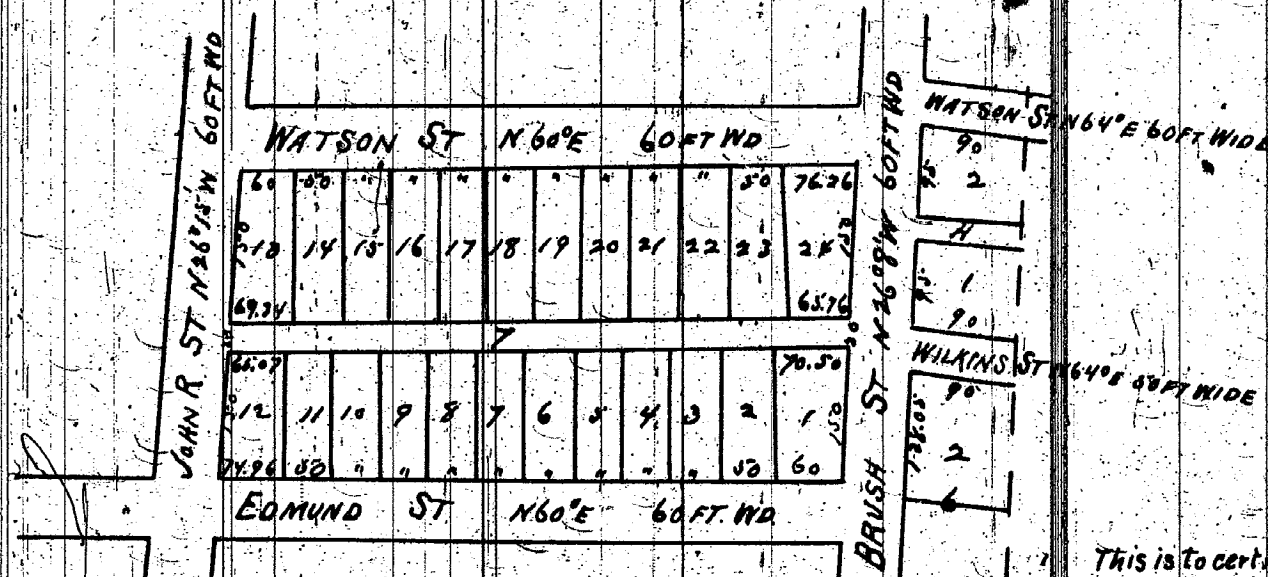

Approved Jan 30, 1873

J. M. Ford

Mayor

City of Detroit

Commissioner of the City

Eugene Robinson City Surveyor

State of Michigan

Wayne County

I, Edmund A. Brush of Detroit hereby acknowledge

that I have caused the above plat of subdivision of part of Park

lots fourteen and fifteen and part of Brush Farm adjoining in the

City of Detroit to be made by Eugene Robinson City Surveyor of Detroit

Witness my hand

E. A. Brush

Received for record 17 day of February AD 1873 at 3 1/4 o'clock P.M.

I hereby certify the above map to be correct

State of Michigan

Wayne County

I, Edmund A. Brush of Detroit hereby acknowledge

that I have caused the above plat of subdivision of part of Park

lots fourteen and fifteen and part of Brush Farm adjoining in the

City of Detroit to be made by Eugene Robinson City Surveyor of Detroit

Witness my hand

E. A. Brush

Taken and acknowledged before me this fourth day of February AD 1873

Always Eaton

Notary Public

Wayne County Michigan

I hereby certify that these plat are correct copies of the plat on

record in the Register of Deeds office, being made under the supervision

of the Auditor General by tracing the plat on record and affixing thereon

carefully compared copies of the dedication and certificates

Dated this 22nd day of July 1910

W. B. Bennett

Clark and Sons Dept.

STREET NAME CHANGED

BY RESOLUTION OF CITY

COUNCIL DEC. 28, 1948

VOUCHER 274 49

This is to certify that the above plat has been compared with the original plat of record in the office of Register of Deeds of Wayne County, and found to be a true copy of the same.

A. H. Willmarth

Surveyor

Received for record July 5th 1873 at 10 o'clock A.M.

I hereby certify the above to be correct

Wayne County

July 5th 1873

Know all men by these presents that Sylvester P. Clark Elizabeth M. Clark and Mary Miller do present for record the above plat of the

subdivision of part of private claim 77 south of the Chicago Road

in the township of Springwells County of Wayne State of Michigan and

do hereby dedicate to the perpetual use of the public all streets and

highways therein designated Witness our hands and seals this

5th day of July AD 1873

In presence of

J. W. McMillan

E. N. Lathrop

Sylvester P. Clark

Elizabeth M. Clark

Mary Miller

State of Michigan

County of Wayne

On this 5th day of July AD 1873 before me a Notary

Public in and for said County personally appeared Sylvester P. Clark

Elizabeth M. Clark and Mary Miller known to me to be the persons who

executed the above instrument and acknowledged the same to be his free act and deed

J. W. McMillan

Notary Public

State of Michigan

County of Wayne

On this 5th day of July AD 1873 before me a Notary

Public in and for said County personally came John F. Munro known to me

to be the person who certified to the within plat and acknowledged the same

to be his free act and deed.

J. W. McMillan

Notary Public