


1877

CLARK'S SUBDIVISION
OF THE SOUTH HALF OF THE EAST HALF
OF PRIVATE CLAIM 77
SOUTH OF THE CHICAGO ROAD
"SPRINGWELLS"

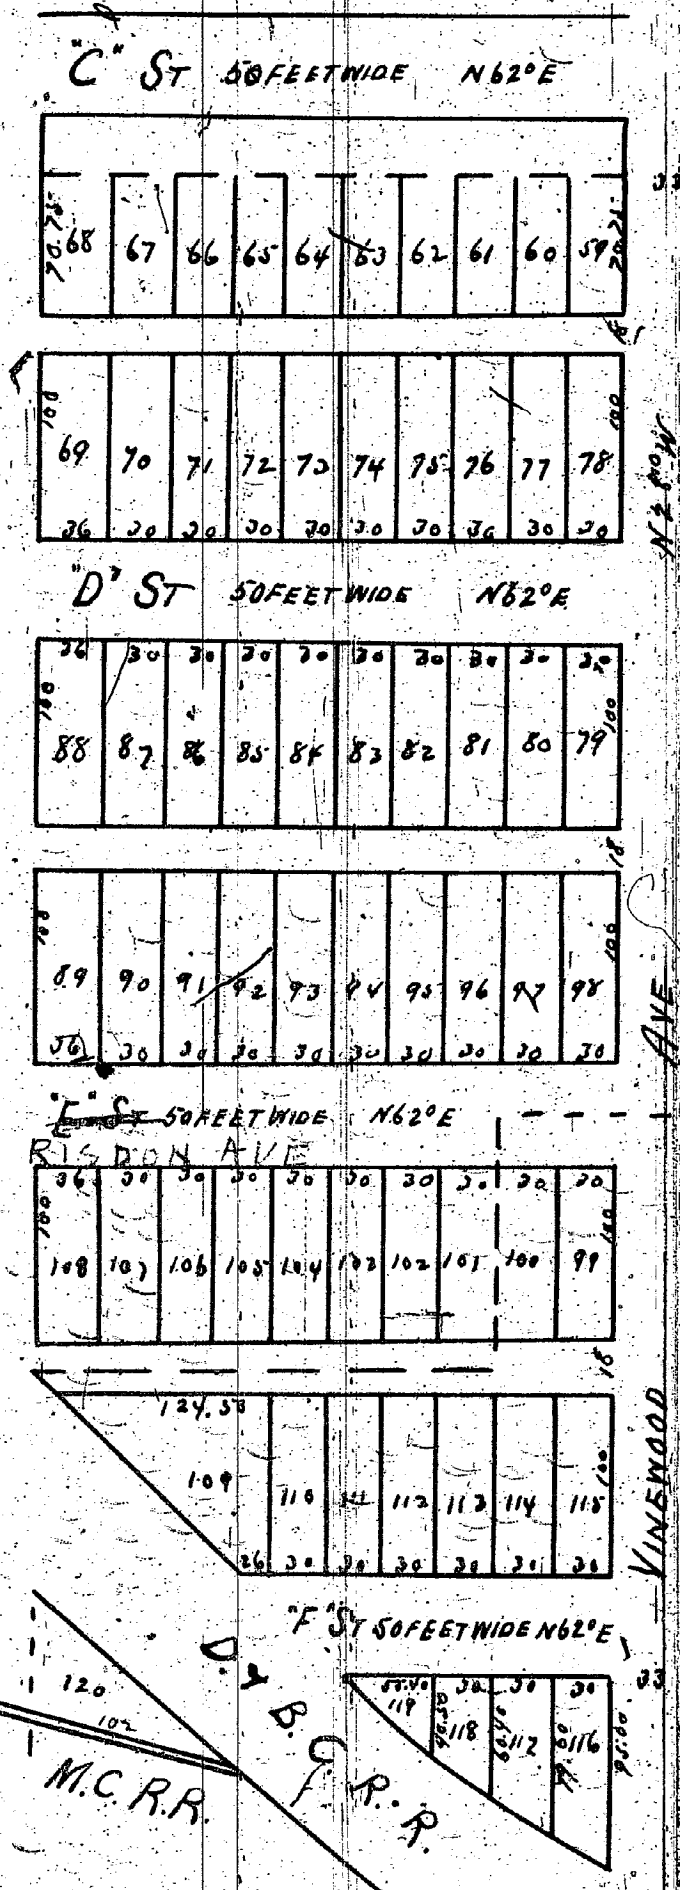

STREET NAME CHANGED
BY RESOLUTION OF CITY
COUNCIL DEC. 28, 1948
VOUCHER 274-19

This is to certify that the above plat has been compared with the original plat of record in the office of Register of Deeds of Wayne County, and found to be a true copy of the same.
A. H. Willmarath
Surveyor


Received for record July 5th 1873 at 10 o'clock A.M.
J. W. McMillan Register
I hereby certify the above to be correct from actual survey
John F. Munro, Sur.

Know all men by these presents that Sylvester P. Clark Elizabeth M. Clark and Mary Miller do present for record the above plat of the subdivision of part of private claim 77 south of the Chicago Road in the township of Springwells County of Wayne State of Michigan and do hereby dedicate to the perpetual use of the public all streets and highways therein designated. Witness our hands and seals this 5th day of July A.D. 1873
In presence of
J. W. McMillan
E. N. Lathrop
Sylvester P. Clark
Elizabeth M. Clark
Mary Miller

State of Michigan ss. County of Wayne. On this 5th day of July A.D. 1873 before me a Notary Public in and for said County personally appeared Sylvester P. Clark Elizabeth M. Clark and Mary Miller known to me to be the persons who executed the above instrument and acknowledged the same to be his free act and deed.
J. W. McMillan
Notary Public

State of Michigan ss. County of Wayne. On this 5th day of July A.D. 1873 before me a Notary Public in and for said County personally came John F. Munro known to me to be the person who certified to the within plat and acknowledged the same to be his free act and deed.
J. W. McMillan
Notary Public

BRUSH SUBDIVISION
OF PART OF
PARK LOTS 14 AND 15
AND PART OF
BRUSH FARM ADJOINING

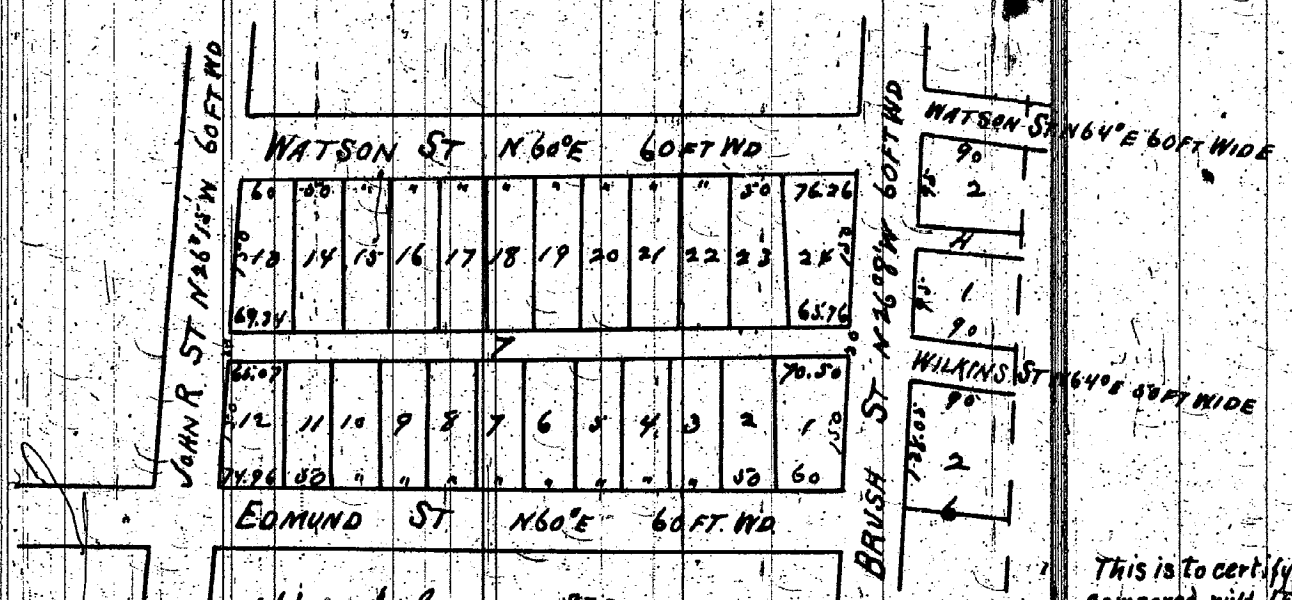

Approved Jan 30, 1873
J. M. Ford
Mayor
Eugene Robinson City Surveyor
State of Michigan ss. I, Edmund A. Brush of Detroit hereby acknowledge that I have caused the above plat of subdivision of part of Park Lots fourteen and fifteen and part of Brush Farm adjoining in the City of Detroit to be made by Eugene Robinson City Surveyor of Detroit.
Edmund A. Brush

Taken and acknowledged before me this fourth day of February A.D. 1873
Alonso Eaton
Notary Public
Wayne County Michigan

I hereby certify that these plat are correct copies of the plat on record in the Register of Deeds office, being made under the supervision of the Auditor General by tracing the plat on record and affixing thereto carefully compared copies of the dedication and certificates.
Dated this 22nd day of July 1910
Geo. W. Bennett
Clark and Kent's Dept.

This is to certify that the above plat has been compared with the original plat of record in the office of Register of Deeds of Wayne County, and found to be a true copy of the same.
A. H. Willmarath
Surveyor