

HEFFRON'S SUBDIVISION, OF LOTS 6 AND 7 BEAUFIT FARM,

ORDER OF VACATING

The Common Council vacate
all that part of public alley
10 feet wide lying between the
north line of Warren Ave. East
and the south line of Theodore
Street and
parallel
platted
Oct. 10, 1873
Voucher
Theodore St.
is plat
of Warren Ave.

By order of the Board of Aldermen
70 both inclusive of Heffron's Sub-
division, be and the same is hereby
VACATED January 8th, 1918 - VOUCHER 45-
1921

11382

MARKEYS SUBDIVISION, OF THE EASTERN PART LOT 9 PRIVATE CLAIM 266, "SPRINGWELLS,"

11381

Received for record August 1st 1873 at 11:14 O'clock A.M.
I hereby certify the above plat to be correct.
J. W. McWilliam Register
Eugene Robinson City Surveyor.

Know all men by these presents that we John Heffron and Ella Heffron his wife have
caused the above plat to be made and do hereby dedicate to the perpetual use of the public
all streets and alleys shown thereon reserving to ourselves our heirs or assigns the reversion or
reversions thereof whenever discontinued by law. In witness whereof we have hereunto set our hands and seals
In presence of
P. F. Peterson
Fred A. Thomas

State of Michigan) On this 1st day of August A.D. 1873 before me the Subcriber a Notary public in
County of Wayne) and for said County personally appeared John Heffron and Ella Heffron his wife
known to me to be the persons who executed the above instrument and acknowledged that the same
was their free act and deed. And the said Ella Heffron on a private examination separate and apart
from her husband acknowledged that she executed the above of her own free will and accord
without fear or compulsion from anyone.
L. F. Peterson Notary Public
Wayne Co. Mich.

Recd for record Aug 4th 1873 at 11:00 O'clock A.M. J. W. McWilliam Register
I certify the above to be correct from actual survey July 31st 1873 John F. Munro Sur.

Know all men by these presents that we Christopher Markey and Rose his wife of Wayne County
Michigan do hereby adopt the within plat of subdivision of the Eastern part of lot nine (9)
Private Claim No. 266 Springwells Wayne County Mich. and dedicate to the public use the
streets and alleys therein laid out. Witness our hands and seals this 4th day of August A.D. 1873
In presence of
Henry Campau
Edward N. Lathrop

State of Michigan) On this 4th day of August A.D. 1873 before me a Notary public for said County
County of Wayne) personally appeared Christopher Markey and Rose his wife known to me to
be the persons who executed the above instrument and acknowledged the same to be their free
act and deed. And the said Rose on a private examination separate and apart from
her said husband acknowledged that she executed the same freely and without any fear
of or compulsion from anyone also appeared at the same time John F. Munro Surveyor
who certified to the within plat and acknowledged the same to be his free act and deed
Edward N. Lathrop
Notary Public
Wayne Co. Mich.

I hereby certify that these plats are correct copies of the plats now
on record in the Register of Deeds office, being made under the
supervision of the Auditor General by tracing the plats on
record and affixing thereto carefully compared copies of the
dedications and certificates


Dated this 23rd day of July 1910

Geo. W. Bennett
Clark and Civil Engr.

D. W. SEAMERS

11383

SUBDIVISION OF THE SOUTHERLY PART OF LOT 187 AND THE NORTHERLY PART OF LOT 186, "RIVARD FARM," DETROIT

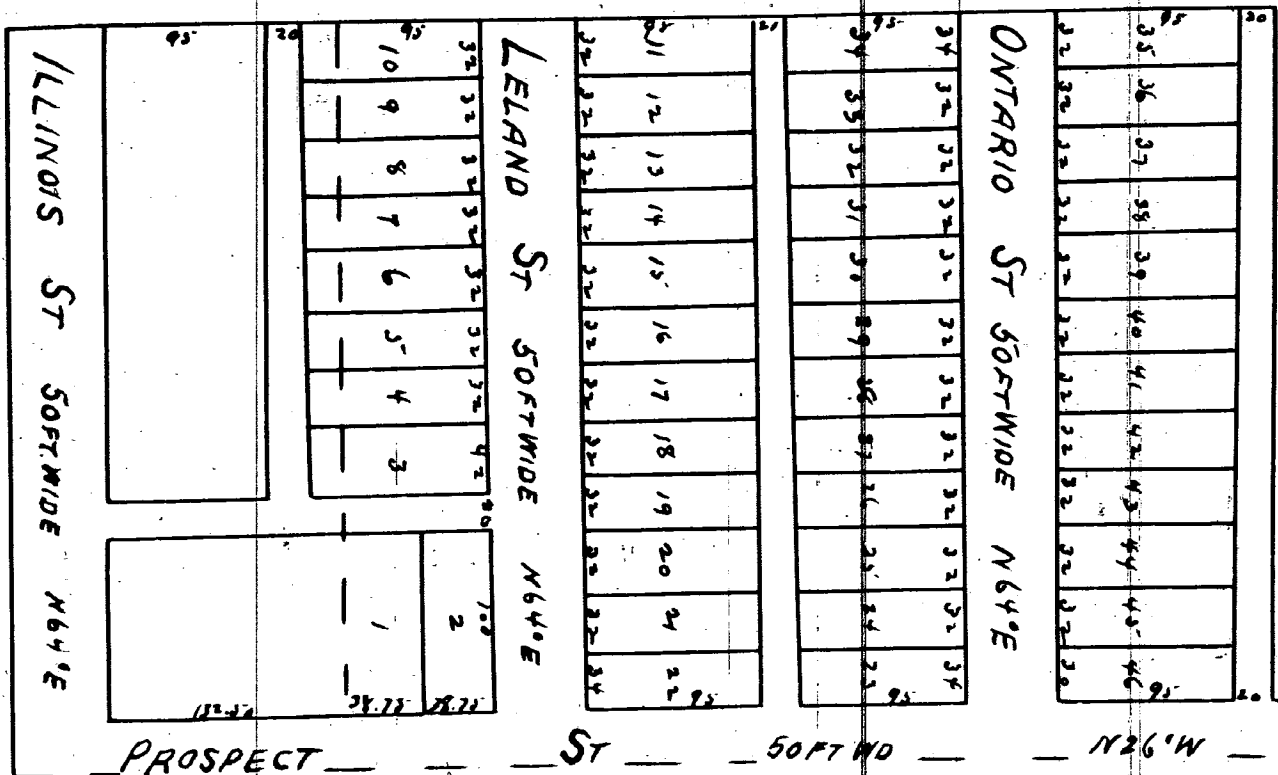


This is to certify that the above plat has been
compared with the original plat of record in the
office of Register of Deeds of Wayne County, and
found to be a true copy of the same.
A. H. Willmarth
Surveyor

appeared July 23rd 1873
this J. Campau
William Foxen
Commissioners of the City

Received for record Aug 4th 1873 at 10 O'clock A.M. J. W. McWilliam Register
I certify the above to be correct from actual survey Detroit July 9, 1873
John F. Munro Sur.

Count according to plan of City Eugene Robinson City Surveyor
Know all men by these presents that we Daniel W. Beamer and Adele Beamer his wife of Detroit
Michigan do hereby adopt the within plat and do hereby dedicate to the perpetual use of the
public all streets and alleys shown thereon reserving to ourselves our heirs or assigns
the reversion of any and all streets and alleys that may be discontinued by law.
Witness our hands and seals at Detroit this 4th day of August A.D. 1873
In presence of Henry Campau
E. N. Lathrop
Daniel W. Beamer
Adele Beamer

State of Michigan) On this 4th day of August A.D. 1873 before me a Notary public in
County of Wayne) and for said County personally appeared Daniel W. Beamer and Adele his wife
to me known to be the same persons who executed the above and acknowledged
the same to be their free act and deed and the said Adele on a private examination
by me separate and apart from her said husband acknowledged she executed
the same freely and without any fear or compulsion from anyone.
Edward N. Lathrop
Notary Public
Wayne Co. Mich.

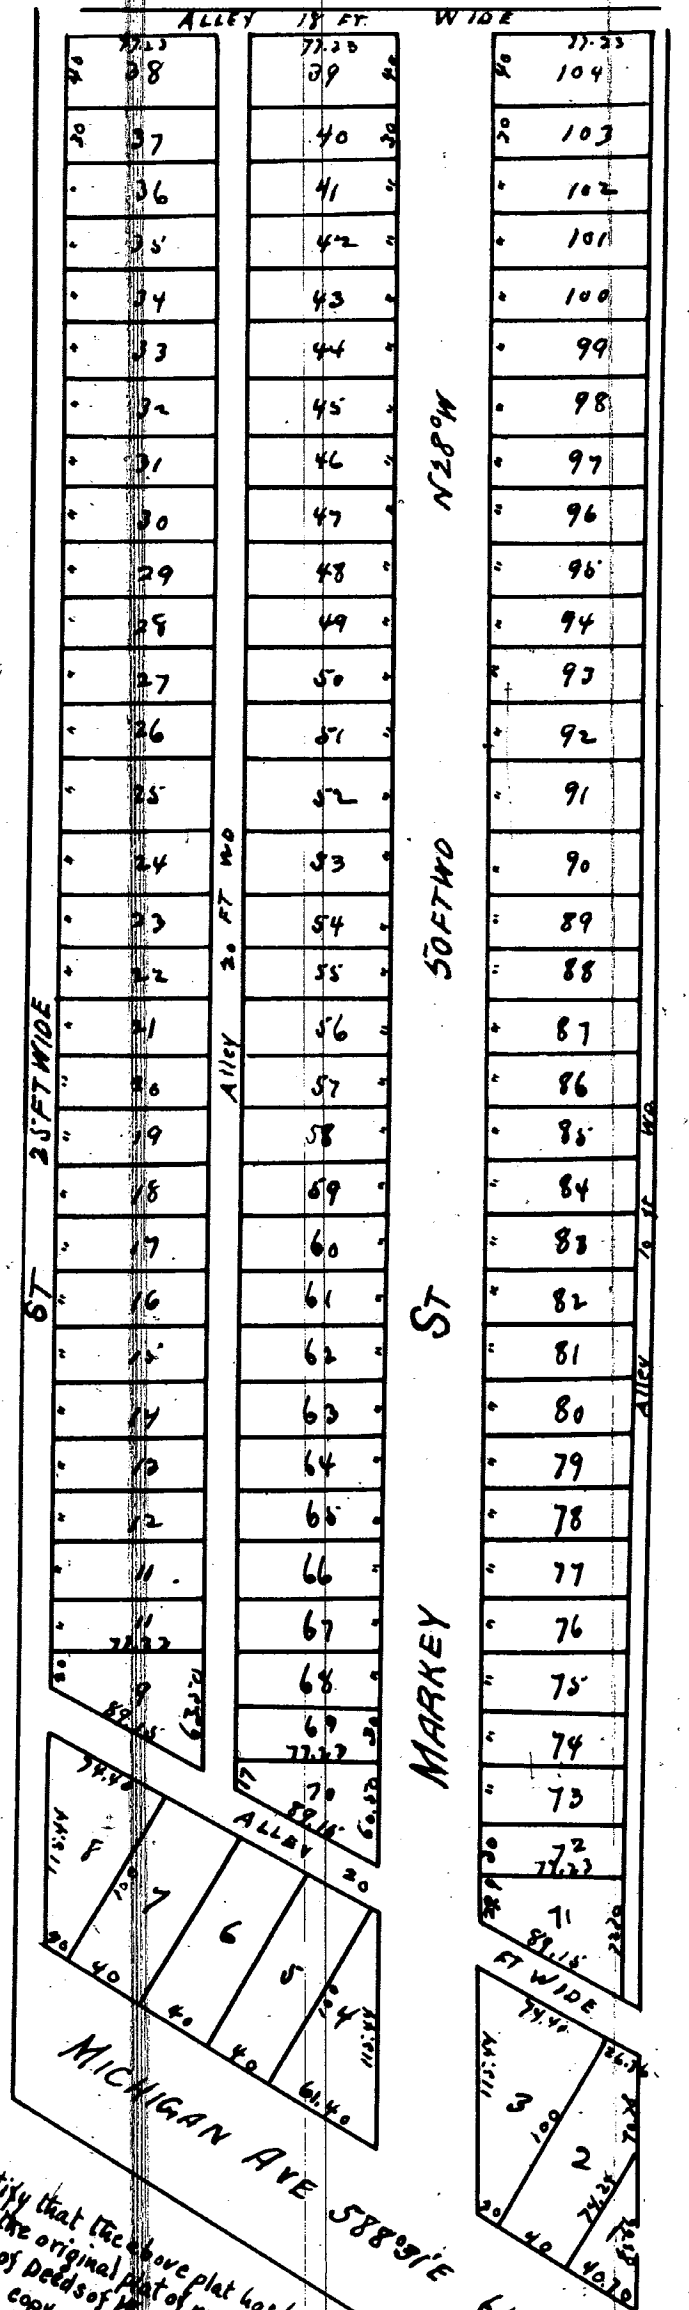

This is to certify that the above plat has been
compared with the original plat of record in the
office of Register of Deeds of Wayne County, and
found to be a true copy of the same.
A. H. Willmarth
Surveyor

