


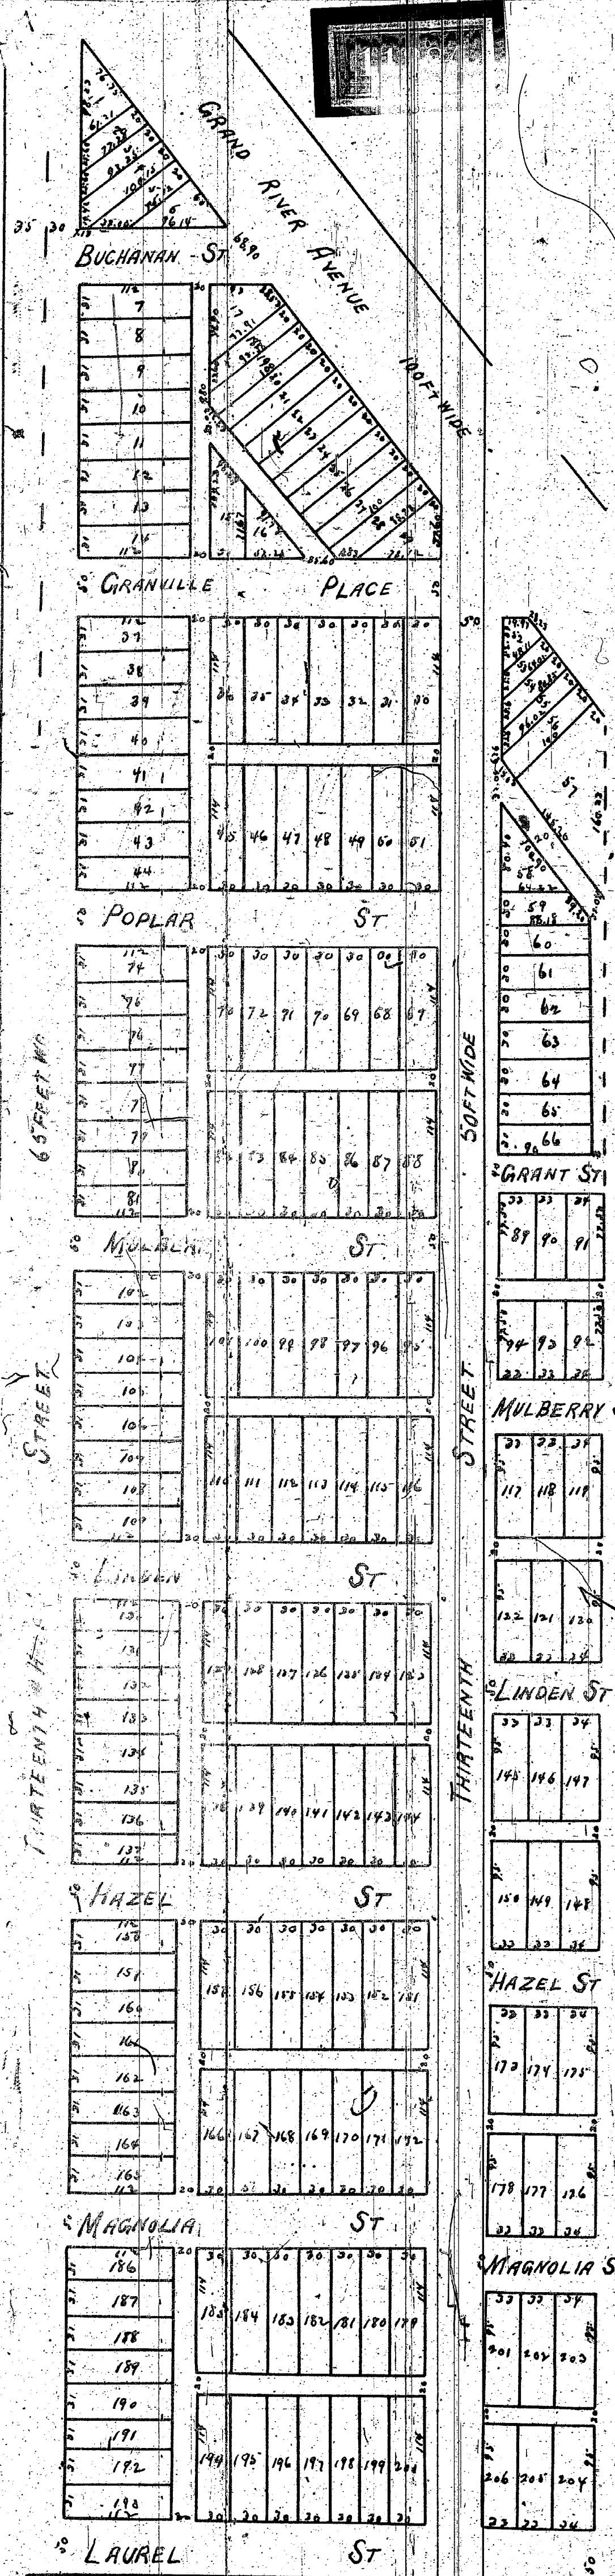


WOODRUFF'S SUBDIVISION
OF LOT N^o 3
"LAFFERTY FARM"
"PRIVATE CLAIM 228"
 SOUTH OF GRAND RIVER AVE

Read for Record July 12th 1873 at 3 1/2 O'clock P.M.
 J.W. McWilliam, Register
 I hereby certify the above to be correct from actual survey
 June 13th 1873
 John H. Munro, Sur.
 I hereby certify that the above plat is in accordance
 with the general plans of the City
 Eugene Robinson City Engineer
 Approved 27th June 1873
 Thos J. Campau } Commissioners on
 William T. Fox } plan of the City


Know all men by these presents that we Charles P. Woodruff and Maria B. his wife, of the City of Detroit County of Wayne State of Michigan do hereby adopt the within plat and dedicate the use of the streets and alleys to the use of the public as therein designated reserving to ourselves our heirs or assigns the reversion of said streets and alleys should the same be discontinued by law dated at Detroit this first day of July A.D. 1873
 Charles P. Woodruff
 Maria B. Woodruff
 E.C. Walker
 Notary Public
 Wayne Co. Mich.

State of Michigan } ss On this first day of July
 County of Wayne }
 in the year one thousand eight hundred and seventy-three before me the undersigned a Notary Public in and for said County personally appeared Charles P. Woodruff and Maria B. his wife, to me known to be the same persons described in and who executed the within instrument who severally acknowledged the same to be their free act and deed, and the said Maria B. Woodruff on a private examination by me, separate and apart from her said husband acknowledged that she executed the same freely and without any fear of or compulsion from any one.

This is to certify that the above plat has been compared with the original plat of record in the office of Register of Deeds of Wayne County and found to be a true copy of the same.
 A.H. Williams
 Notary Public
 Wayne Co. Mich.

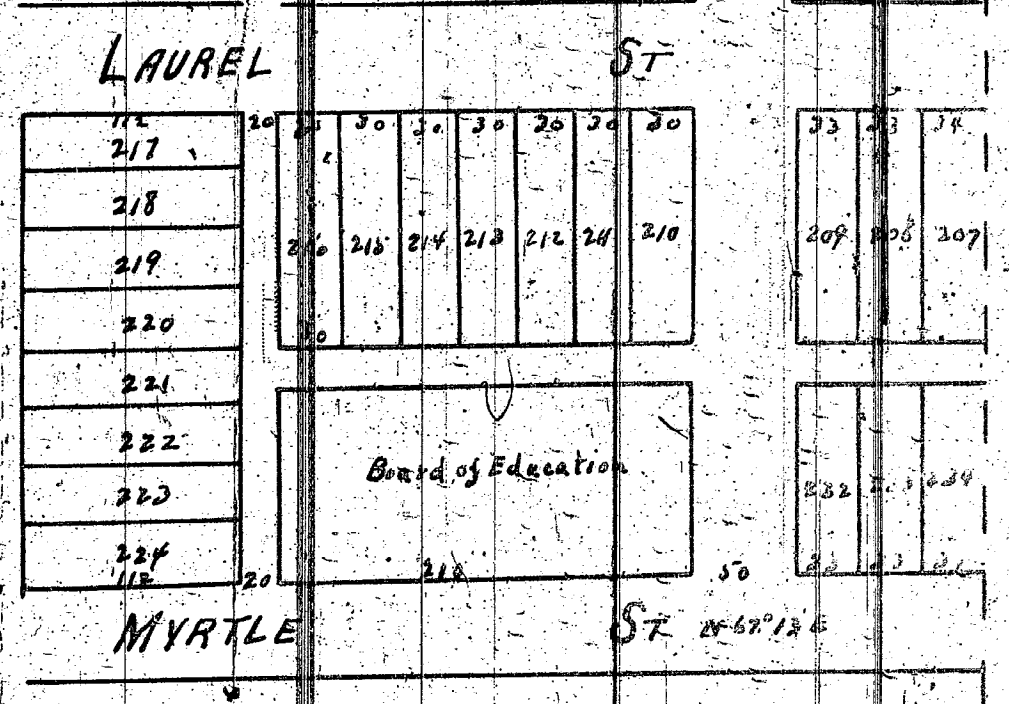

RESUBDIVISION OF LOT N^o 1
OF BRADISH AND HUBBARD'S SUB
"OF PRIVATE CLAIMS 338 AND 474"
AND LOT N^o 5
"WEITZEL'S SUB OF PART OF"
P.C. N^o 338
 NORTH OF MICHIGAN AVE

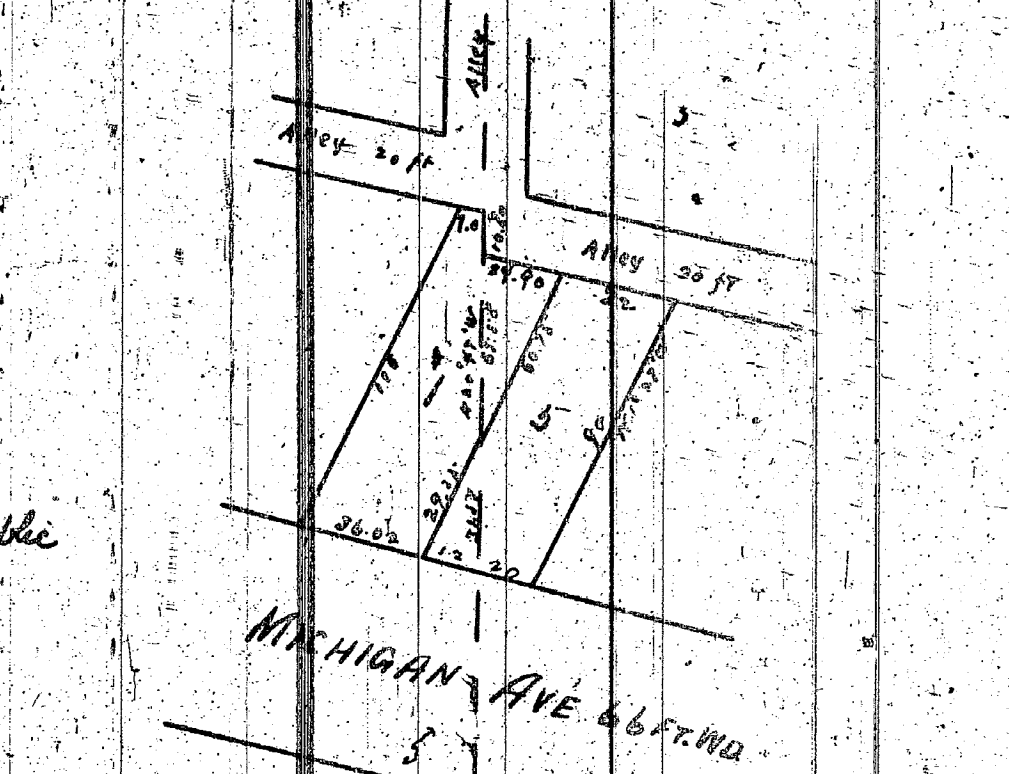

This is to certify that the above plat has been compared with the original plat of record in the office of Register of Deeds of Wayne County and found to be a true copy of the same.
 A.H. Williams
 Notary Public
 Wayne Co. Mich.

Received for record July 7th 1873 at 11 O'clock A.M.
 J.W. McWilliam, Register
 Know all men by these presents that we John Deidrich and Catharine his wife and George Miller and Emma his wife, of the City of Detroit County of Wayne State of Michigan do hereby adopt the within plat and dedicate the use of the streets and alleys to the use of the public as therein designated reserving to ourselves our heirs or assigns the reversion of said streets and alleys should the same be discontinued by law dated at Detroit this seventh day of July 1873
 John Deidrich
 Catharine Deidrich
 George Miller
 Emma Miller
 Signed sealed & delivered
 In presence of
 Abner Eaton
 Hiram H. Hammond
 S.W. Graham

State of Michigan } ss On this seventh day of July A.D. 1873 before me a Notary Public in and for said County personally came the above named John Deidrich and Catharine his wife and George Miller and Emma his wife and John Deidrich and Catharine his wife, to me known to be the same persons who executed the above instrument who severally acknowledged the same to be their free act and deed, and the said Catharine Deidrich on a private examination by me, separate and apart from her said husband acknowledged that she executed the same freely and without any fear of or compulsion from any one.

I hereby certify that these plats are correct copies of the state now on record in the Register of Deeds office being made under the supervision of the Auditor General by tracing the plats and affixing thereto carefully compared copies of the declarations and certificates
 Dated this 21st day of July 1910
 Geo. W. Bennett
 Clerk and Ex. Secy.