


11387

11388

— "MCGRAW'S SUBDIVISION,
OF PART OF THE
— "LOGNON FARM," —

SUBDIVISION OF LOT 12
— "PRIVATE CLAIM 30," —
SPRINGWELLS

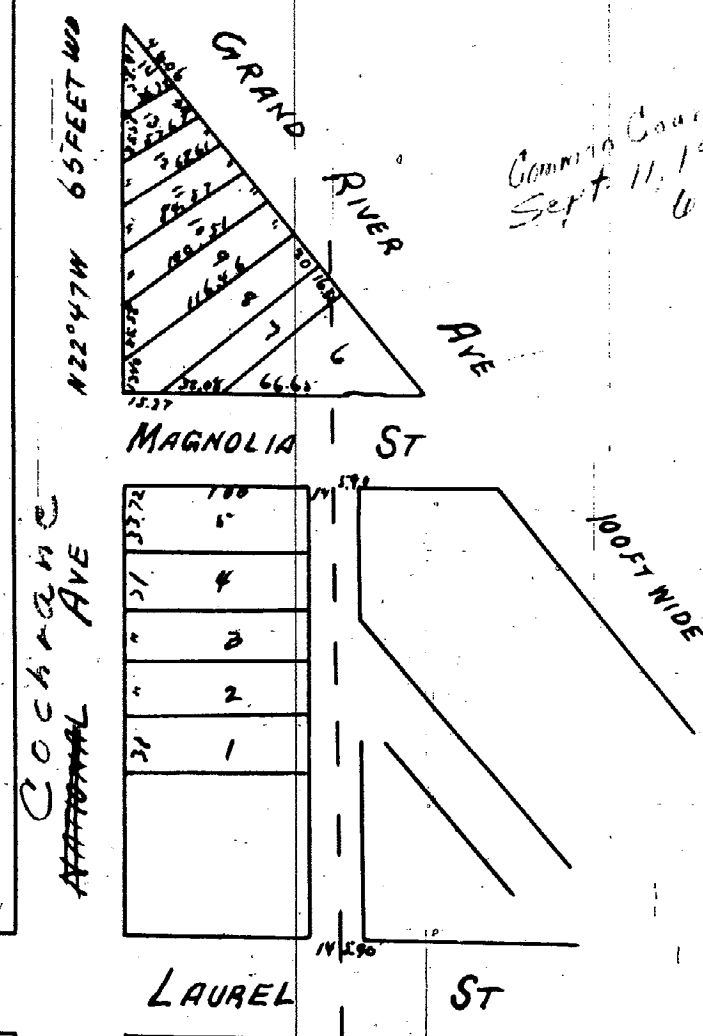

Received for record June 23rd 1873 at 8 1/2 o'clock A.M.
I hereby certify the above plat to be correct J.W. McMillan Register
Approved June 3rd 1873 Esque Robinson City Surveyor
The J. Campbell Commissioners on
Emory Wendell plan of the City

Know all men by these presents that J. Thomas McGraw do hereby present
the within plat for record and dedicate to the public use the streets
and alleys therein laid out Dated June 22nd A.D. 1873
In presence of
Henry Conjar
E. N. Lathen
Thomas McGraw

State of Michigan } On this 23rd day of June 1873 appeared before me a notary public in and for said County
Wayne County } Thomas McGraw known to me to be the person who executed the above and acknowledged
the same to be his free act and deed
Edward N. Lathen, Notary Public
for Wayne Co. Mich.


Received for record July 23rd 1873 at 5 1/4 o'clock P.M. J.W. McMillan Register
I certify the above to be correct from calculation. July 9 1873 John F. Munro Sur.
Know all men by these presents that J. Ferdinand Williams of Waterford Oakland County and State of Michigan do hereby
present for record the annexed plat or map of the subdivision of lot numbered twelve (12) of the Williams Subdivision of Private
Claim number thirty in the township of Springwells Wayne County and State of Michigan and of which I am the
proprietor and do hereby dedicate to the perpetual use of the public that certain street with the alleys designated
thereon excepting those two certain strips of land on the west and east sides thereof as marked Private Way reserved re-
serving to myself and my heirs the right to the reversion of the property so dedicated whenever the same shall be legally
discontinued for such use. In witness whereof I have hereunto set my hand and seal this 18th day of July A.D. 1873
In presence of Theodore Cole
Geo. Robertson
Ferdinand Williams

State of Michigan } On this 18th day of July in the year one thousand eight hundred and
County of Oakland } seventy-three before me the subscriber a Justice of the Peace in and
for said County personally appeared the above named Ferdinand Williams known to
me to be the person who executed the foregoing instrument and acknowledged the same
to be his free act and deed
Geo. Robertson, Justice of the Peace

State of Michigan } On this 23rd day of July A.D. 1873 before me the subscriber a
County of Wayne } notary public in and for said County personally came John F. Munro of Detroit
Michigan a surveyor known to me to be the person whose certification and made
is hereto attached and who acknowledged that he made the foregoing plat and that
the same is a true one of the property therein represented and described
I certify the above to be correct from calculation July 9th 1873 John F. Munro surveyor
Julian Williams Notary Public
Wayne County Michigan

Received for record July 25th 1873 at 3 o'clock P.M. J.W. McMillan Register
I certify the above to be correct from survey Detroit May 31 1873 John F. Munro Sur.
Know all men by these presents that we the undersigned do hereby give and
dedicate to the public use twenty-five feet of our property for a street and
dedicate in said plat and known as Columbus Street forever and in case of discontinuance
of said street the same shall revert to us. Witnesses our hands and seals
Detroit July 28 1873. In presence of
James W. Carr
E. N. Lathen
Ada Lane
R. B. Buick
James Weston
George Teague
James Kerr

State of Michigan } On this twenty eighth day of July in the year one thousand eight hundred and seventy three
County of Wayne } before me the subscriber personally appeared James Weston George Teague David B. Buick and
James Kerr personally known to me to be the persons who executed this instrument and severally
acknowledged the same to be their free act and deed
James W. Carr Notary Public
Wayne County Michigan

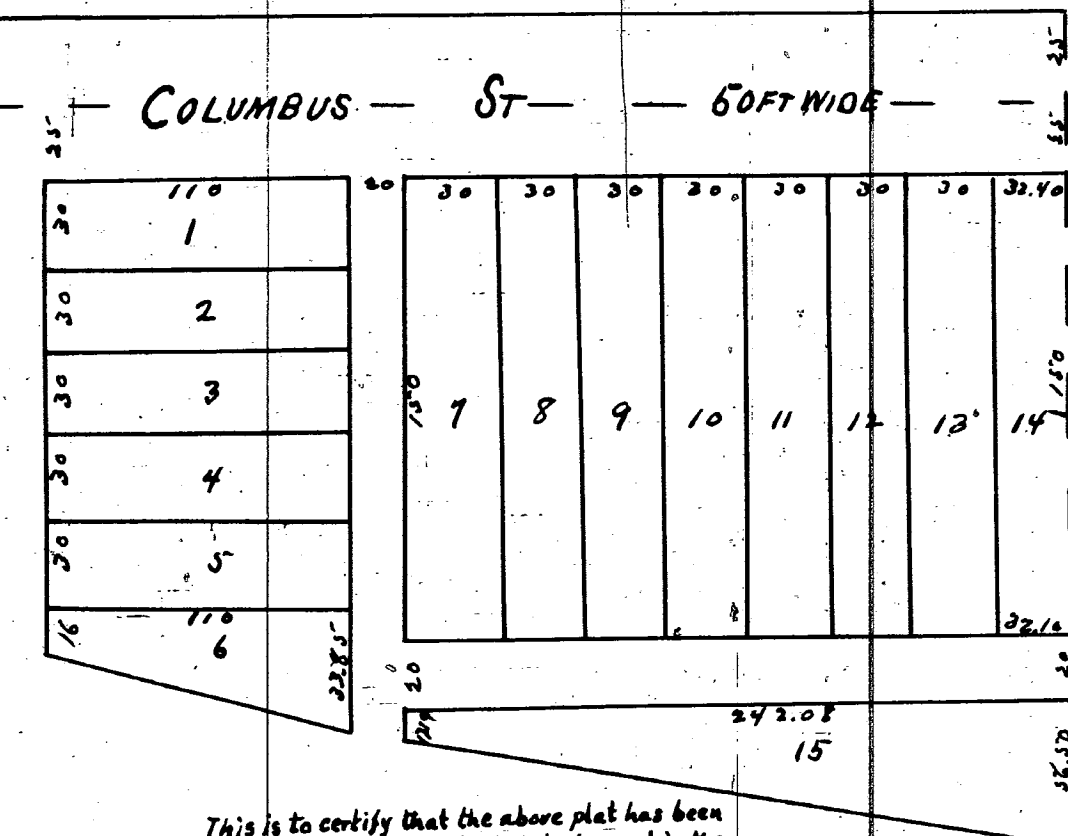


Know all men by these presents that we Patrick McMahon and Mary McMahon of Springwells Wayne County Michigan do hereby dedicate to the public the perpetual use of the streets and
alleys on the plat hereto annexed reserving to ourselves our heirs and assigns the reversion thereof whenever the same way be discontinued by law. Witnesses our hands and
seals this twenty-sixth day of July 1873
In presence of R. H. Van Winkle
Wm E. Lovell
Patrick McMahon
Mary McMahon

State of Michigan } On this twenty sixth day of July in the year one thousand eight hundred and seventy-three before me the subscriber a notary public in and for said
County of Wayne } County personally appeared Patrick McMahon and Mary McMahon to me known to be the same persons described in and who executed the above instrument who
severally acknowledged the same to be their free act and deed and the said Mary McMahon wife of the said Patrick McMahon on a private examination by me separate and
apart from her said husband acknowledged that she executed the same freely and without fear or compulsion from any one.

In presence of R. H. Van Winkle Wm E. Lovell
State of Michigan } On this twenty sixth day of July in the year one thousand eight hundred and seventy-three before me the subscriber a notary public in
County of Wayne } and for said County personally appeared John F. Munro to me known to be the same person described in and who executed the above certificate and acknowledged
the same to be his free act and deed.
R. H. Van Winkle Notary Public
Wayne County Michigan

I hereby certify that these plats are correct copies of the plats now on record in the
Register of Deeds office being made under the supervision of the Auditor General by tracing
the plats on record and affixing thereto carefully compared copies of the dedications and
certificates
Dated this 22nd day of July 1910
Geo. H. Bennett clerk and audit Dept.

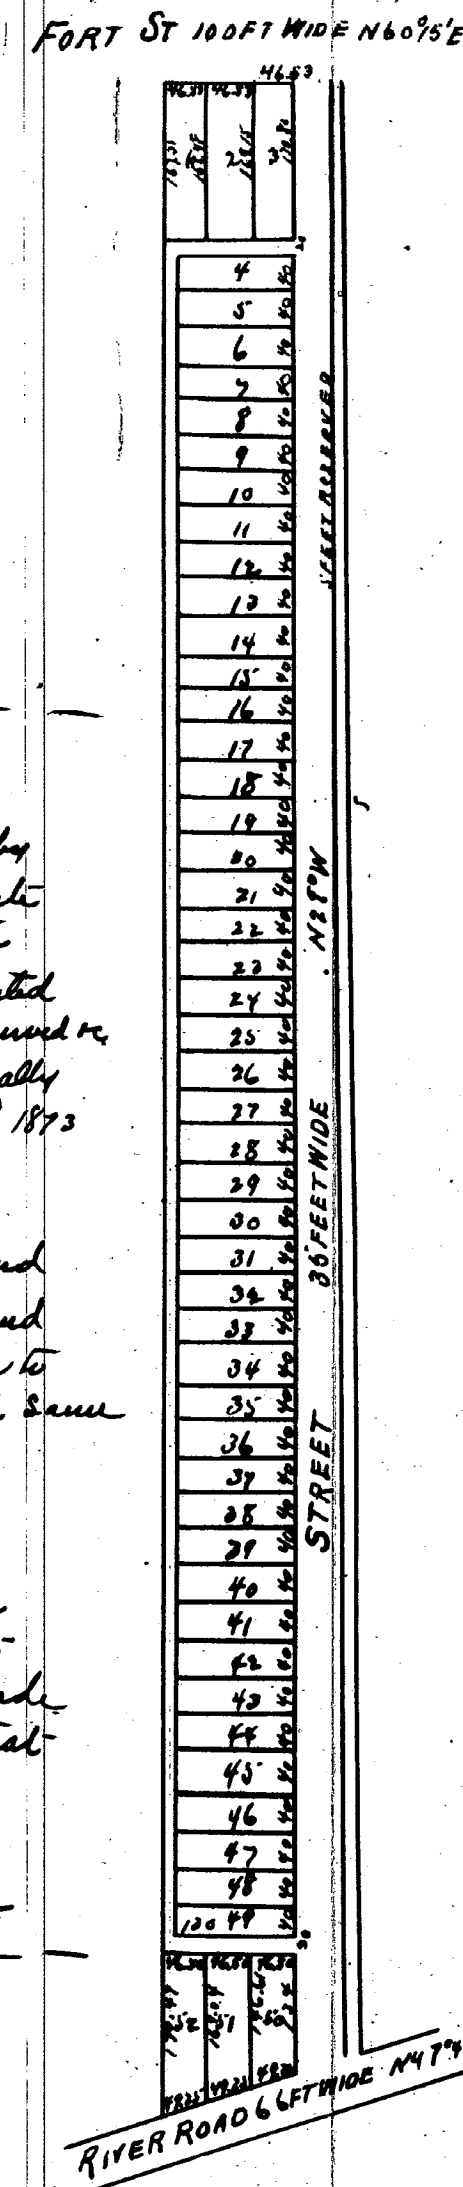

This is to certify that the above plat has been
compared with the original plat of record in the
office of Register of Deeds of Wayne County, and
found to be a true copy of the same.
A. H. Willmarth
Surveyor