— PLAT OF —
— SUBDIVISION OF LOT 5 OF —
— "SHIPYARD TRACT" —

Received for Record June 27th 1865 at 4 O'clock P.M
Wm E. Warner
Register of Deeds
Wayne Co.

I certify the above to be correct from actual survey Detroit June 15th 1865 John F. Mansfield Surv.

State of New York } ss.
County of Erie }

On this [illegible] of June 18[illegible]
appeared before me a Notary Public
for Erie County abel T. Blackman
& his wife and acknowledged
subdivision of Lot 5 [illegible]
the Township of Springwells
Michigan to be their free
and the said Lucy A. Blackman
the said A. T. Blackman on
amination by me separate
her said husband acknowledged
cuted the same without
Compulsion from her said husband
any one

June 18th 1865
E. V. [illegible]
Notary

(Stamp 5¢)

This is to certify that the above plat has been compared with the original plat of record in the office of Register of Deeds of Wayne County, and found to be a true copy of the same.
A. N. Willmarth
Surveyor.

State of New York } ss.
Erie County }

I Lewis P. Dayton Clerk of said County and of the County Court thereof do hereby certify that E. F. Smith whose name is subscribed to the Acknowledgment of the annexed instrument in writing was at the time of taking such acknowledgment a Notary Public in said County duly Commissioned sworn and authorized to take the same and further that I am acquainted with the handwriting and verily believe the signature to such Acknowledgment to be genuine and further that the annexed instrument is executed and acknowledged according to the laws of the State of New York In testimony whereof I have hereunto set my hand and affixed the Seal of said County at Buffalo this 19th Day of June A.D. 1865

L. P. Dayton Clerk (Seal)
Erie County

(Stamp 5¢)

— Park Lot 10 — "BRUSH SUB'N" —
— OF PART OF 11 —
— "E. BRUSH FARM ADJOINING IN REAR" —
— DETROIT FEB 1, 1865 —

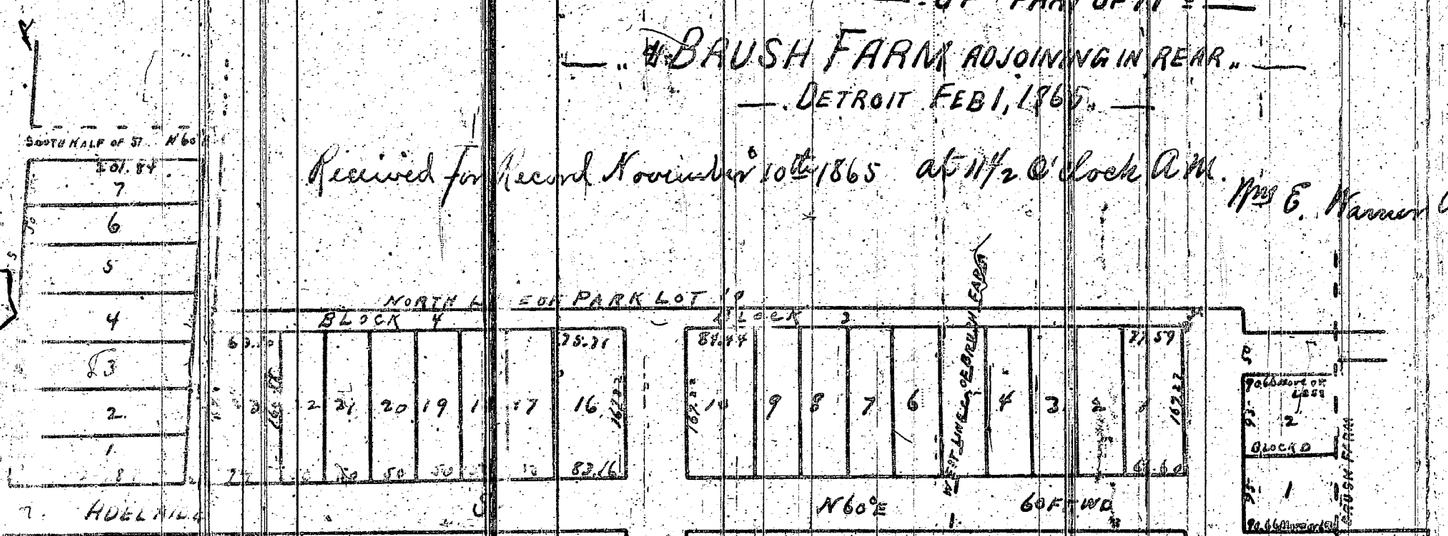

Received for Record November 10th 1865 at 11½ O'clock A.M. Wm E. Warner Register

Approved Feb 22 1865
E. A. Brush
Geo. Jerome
N. V. Balmanno
Committee

I hereby Certify the above Subdivision to be Correct Detroit Feb 1st 1865
Eugene Robinson
City Surveyor

State of Michigan } ss.
County of Wayne }

I Edmund A Brush for myself & as Attorney in fact for Alpha Brush hereby acknowledge that I have caused the above Plat of Subdivision of Park Lot ten (10) & part of Eleven (11) Brush Farm adjoining in rear on the City of Detroit to be made by Eugene Robinson City Surveyor of Detroit Wituess my hand and seal the words Eleven (11) being first interlined

E. A. Brush
Alpha Brush by E. A. Brush

Taken & Acknowledged before me this 2 day of March A.D. 1865
Henry Starkey
Notary Public
Wayne County Mich

I hereby certify that these plats are correct copies of the plats now on record in the Register of Deeds office, being made under the supervision of the Auditor General by tracing the plats on record and affixing thereto carefully Compared copies of the ~~Dedication and~~ certificates

Dated this 30th Day of June 1910
Geo. W. Bennett
Clerk And. Gen. Dept.

This is to certify that the above plat has been compared with the original plat of record in the office of Register of Deeds of Wayne County, and found to be a true copy of the same.
A. N. Willmarth
Surveyor

ClibPDF - www.fastio.com