11400

PLAT OF
"THE SUBDIVISION OF PART OF"
"STANTON FARM"
"BEING PRIVATE CLAIM 473"

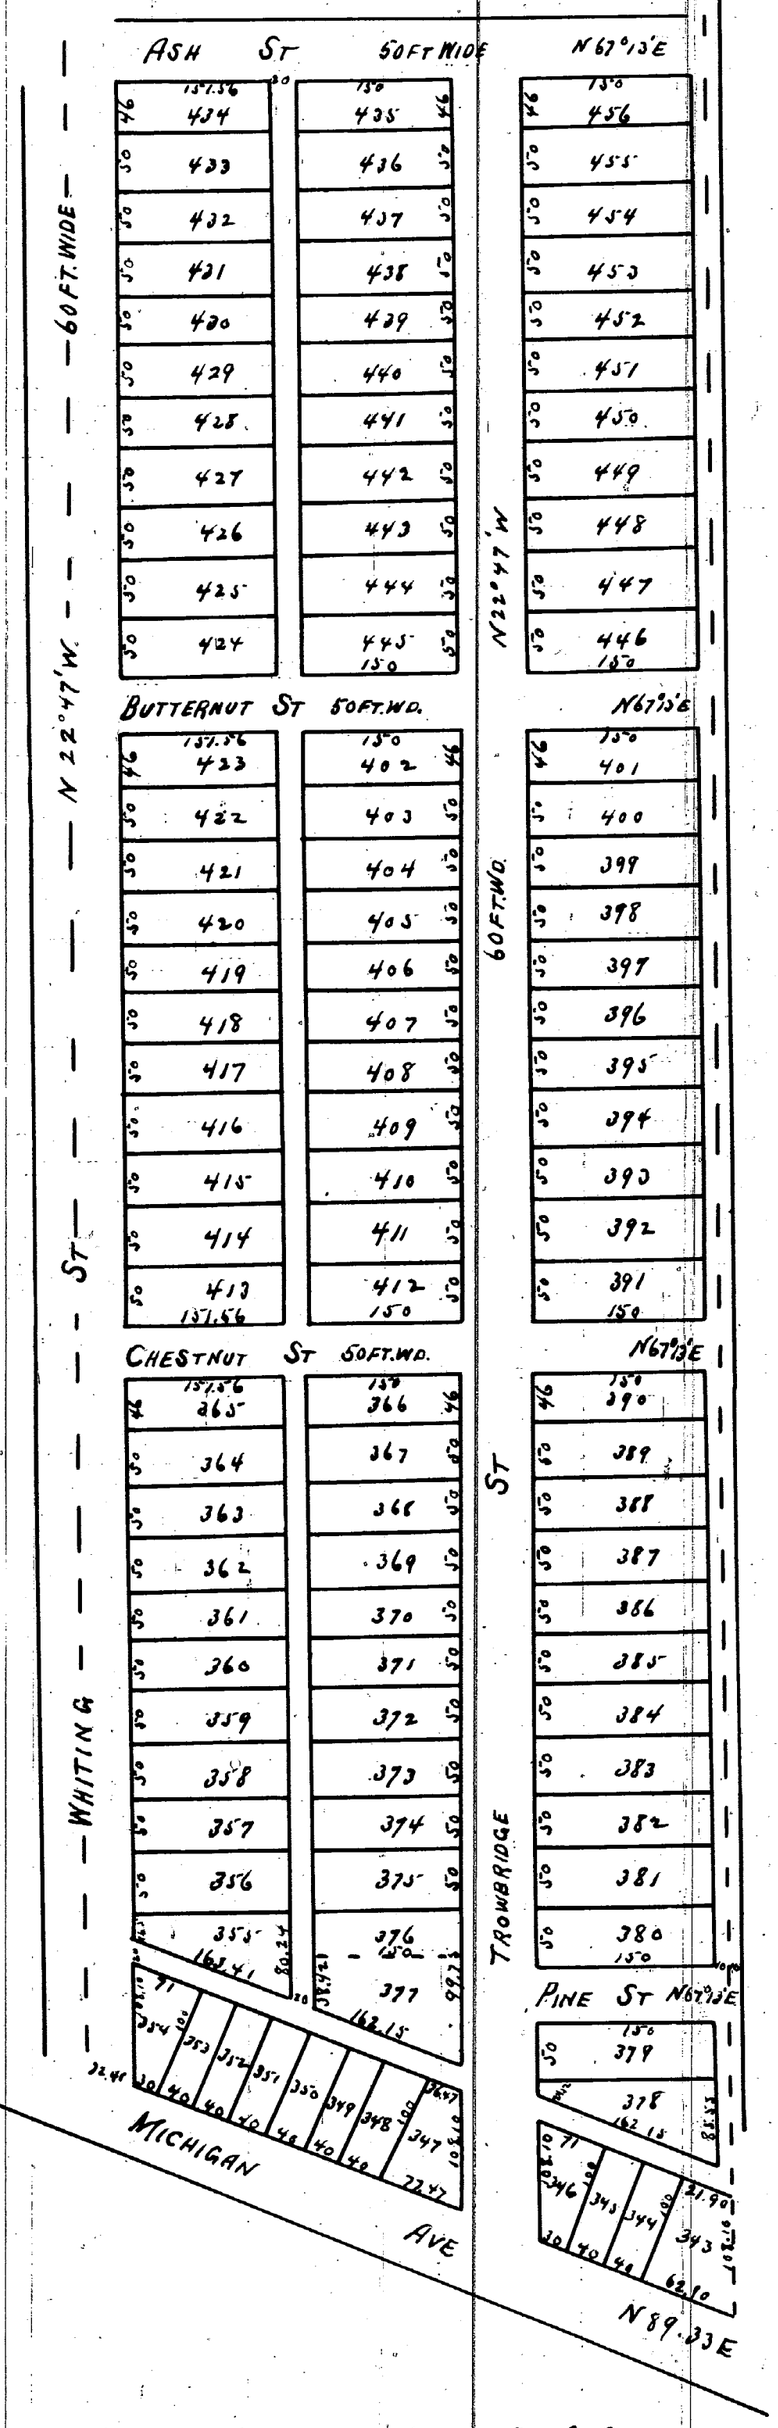

This Plat received for Record December 4th 1865 at 4 o'clock P.M.
William E. Warner
Register

State of Michigan } ss. On this 5th day of December A.D. 1865 before me a Notary
County of Wayne } Public in and for said County personally appeared John F.
Munro and acknowledged he executed the above plat as Surveyor for the purposes
therein expressed.

(U. S. Rev. Stamp 5¢)

William E. Warner
Notary Public
Wayne Co.
Michigan

Witness to Signature of Alexandrine Stanton Ex
Geo. Andrews
Wm S. Biddle

Alexandrine Stanton Ex. (L.S.)

State of Michigan } ss. On this second day December A.D. 1865 before me a Notary Public
County of Wayne } in and for said County personally came Alexandrine Stanton
known to me to be the Executrix & trustee of the Estate of Henry Stanton deceased
& acknowledged that the Streets & Alleys which are set forth in the above plat & Map
are intended to be, and are dedicated to the public use. that said Map and plat
sets forth and describes the lots intended for sale by progressive numbers with their
precise length & width. And she also acknowledges the execution of said map
& plat. that the same was her free act and deed

(U.S. Rev. Stamp 5¢)

Geo. Andrews
Notary Public
Wayne County Mich

Approved Detroit Dec 1. 1865
E. A. Brush }
H. P. Baldwin } Commissioners on
Geo. Jerome } Plans of the City

This is to certify that the above plat has been compared with the original plat of record in the office of Register of Deeds of Wayne County and found to be a true copy of the same.

A. N. Willmarth
Surveyor

I hereby certify that this plat is a correct copy of the plat now on record in the Register of Deeds Office, being made under the supervision of the Auditor General by tracing the plat on record and affixing thereto a carefully compared copy of the dedication and certificates

Dated this 1st day of July 1910

Geo. W. Bennett
Clerk Aud. Gen'l's Dept.

I certify the above to be correct from actual survey
Detroit November 29th 1865
John F. Munro Surveyor

(U.S Rev. Stamp 5¢)

ClibPDF - www.fastio.com