

— "CANDLER'S SUBDIVISION" —


OF LOTS 15 & 16

— "THOMPSON FARM" —

— "NORTH OF MICHIGAN AVENUE

& EAST OF THOMPSON STREET." —

1864" —

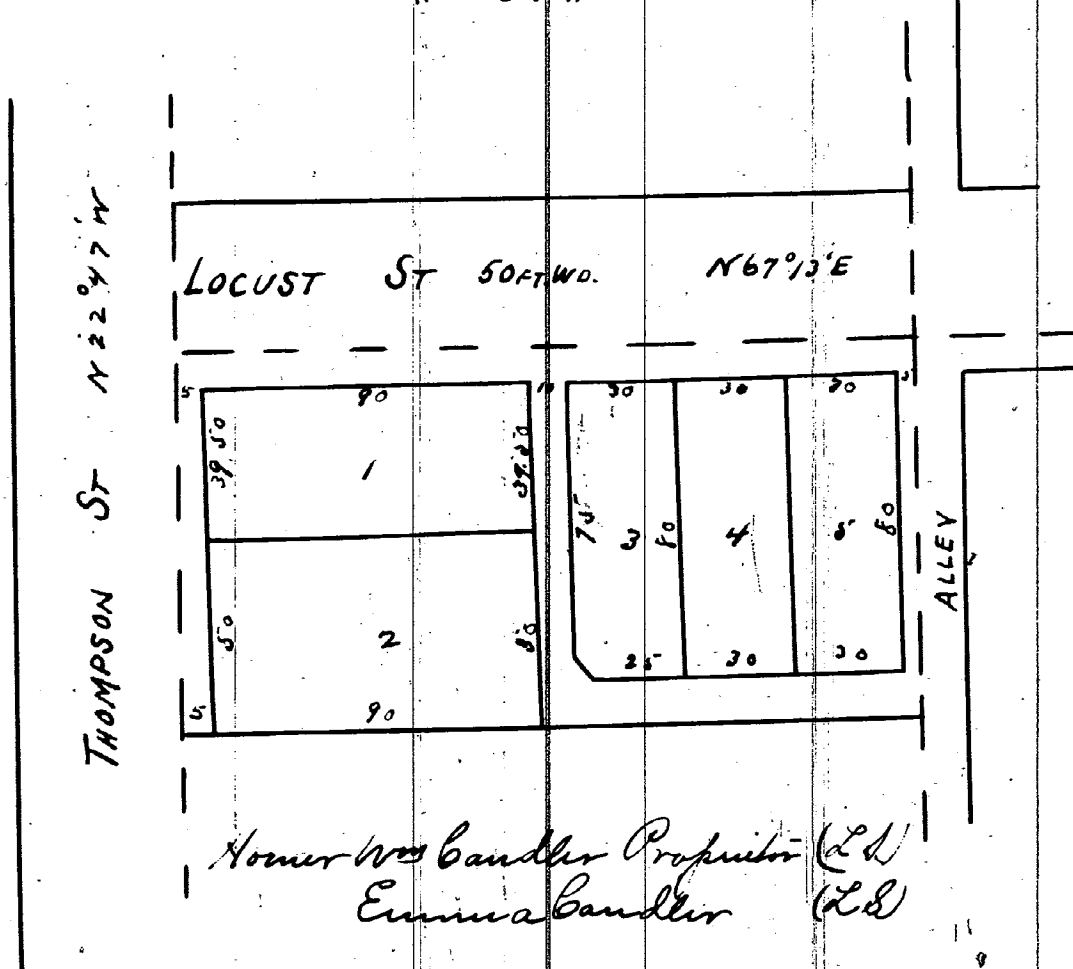

I hereby certify the above Plat of Lot 15 & 16
Thompson Farm to be correct
Eugene Robinson
City Surveyor

Rec'd for Record Aug 29th 1864 at 4 P.M.

E. N. Calverton Register
By H. R. Howland Deputy

State of Michigan }
Wayne County }
On this Twenty Ninth day of August A.D. 1864 Per-
sonally appeared before me the Subscribed a Notary
Public in and for said County Homer W. Candler and Emma his wife
known to me to be the Persons described in and who executed the
 foregoing Plat who severally acknowledged the same to be their
 free act and deed And the said Emma Wife of the said
 Homer W. Candler on a Private Examination by me separate
 and apart from her said husband acknowledged that she executed
 the same freely without fear of or compulsion on the part of any one
 Witness my hand and seal the day and year above

(L.S.)


Amicus Mackay
Notary Public
Wayne County
Michigan

This is to certify that the above plat has been
 compared with the original plat of record in the
 office of Register of Deeds of Wayne County, and
 found to be a true copy of the same.

A. H. Willmarth
Surveyor

PLAT OF PART OF
— "WYANDOTTE" —

CITY COUNCIL
JANUARY 15 1867
465-57

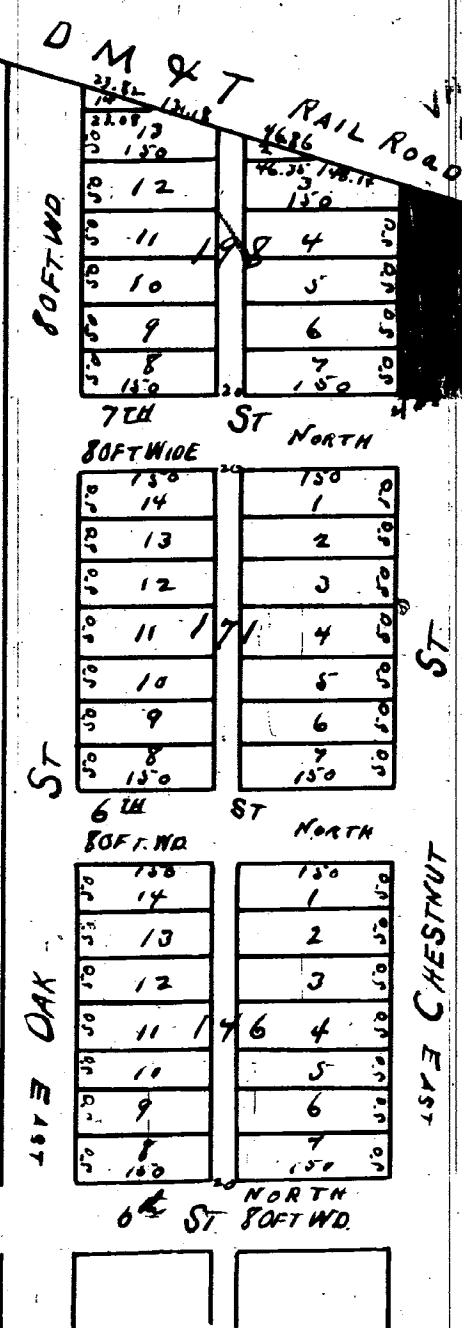

I certify the above to be correct from actual survey
Definit April 28th 1864
John F. Munro, Sur.

CITY COUNCIL
4-5-1902
131-53

We W. Tracy Howe Elias M. Holmes & Thomas W. Lockwood Proprietors
in and for the Land Covered by the annexed Plat of the Village of Wyandotte
Wayne County Michigan do hereby adopt the said Plat as a true and
 correct Plan of the said Village.

In presence of
W. H. Bronson
By Falger

Witness our hands and seals this 30th day of August 1864

W. J. Howe (L.S.)
By his atty E. B. Ward
E. M. Holmes (L.S.)
Thomas W. Lockwood (L.S.)

On this Thirtieth day of September 1864 Before me a Notary Public for
 said County Personally came the above named W. Tracy Howe By
 B. Ward his atty Elias M. Holmes and T. W. Lockwood known to me
 to be the persons who executed the foregoing instrument and acknowledged
 the same to be executed by them freely.

W. H. Bronson
Notary Public
Wayne Co
Mich

State of Michigan }
County of Wayne }
On this fourth day of March A.D. 1865 personally
 appeared before me a Notary Public in and for said
 County the above named John F. Munro and acknowledged that he
 executed the above plat.

W. H. Bronson
Notary Public
Wayne Co.
Mich

This is to certify that the above plat has been
 compared with the original plat of record in the
 office of Register of Deeds of Wayne County, and
 found to be a true copy of the same.

A. H. Willmarth
Surveyor

I hereby certify that these plats are correct copies of the plats now on record
 in the Register of Deeds office, being made under the supervision of the Auditor
 General by tracing the plat on record and affixing thereto carefully compared
 copies of its dedications and certificates

Dated this 27th day of June 1910

Geo W. Burkett
Clerk Aud. Genl. Dept.