


ALBERT CRANE'S SECTION.  
OF THE RIVARD FARM.  
BEING A SUBDIVISION OF  
OUT LOT 184.

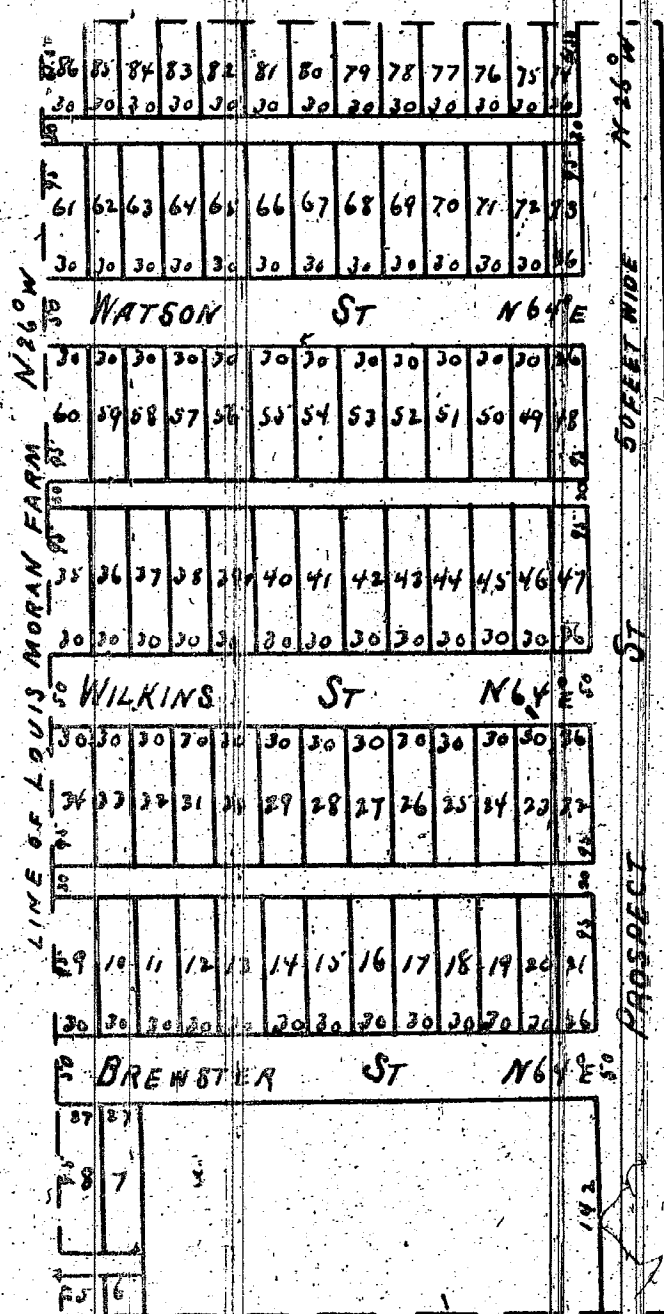

Received for Record May 20, 1863 at 4 1/2 o'clock P.M.

E. N. Lacroix Reg.  
By E. P. Rankin Dep.

Know all men by these presents that we Albert Crane and Anna Crane his wife of the City of Detroit Michigan do hereby dedicate to the public all our interest in the perpetual use of the streets and alleys on the above plat reserving to ourselves our heirs and assigns the reversion thereof whenever the same may be discontinued by law. Witness our hands and seals this nineteenth day of May A.D. 1863

In presence of  
Caroline A. Whipple  
Arthur Tredway

Albert Crane (Seal)  
Anna Crane (Seal)

State of Michigan, Wayne County SS. On this 19th day of May A.D. 1863 before me the undersigned a Notary Public in and for said County personally appeared Albert Crane and Anna Crane his wife to me known to be the persons described in and who executed the above instrument who severally acknowledged the same to be their free act and deed. And the said Anna Crane wife of the said Albert Crane on a private examination by me separate and apart from her said husband acknowledged that she executed the same freely and without fear of or compulsion from any one.

(Seal) Arthur Tredway Notary Public  
Wayne County Michigan

I certify the above to be correct from actual survey Detroit May 18th 1863  
John F. Munro Sur.


State of Michigan Wayne County SS. On this eighteenth day of May A.D. 1863 before me the undersigned a Notary Public in and for said County personally appeared John F. Munro Surveyor who is known to me to be the same person who certified the above plat and acknowledged the same to be his free act and deed.

Arthur Tredway  
Notary Public  
Wayne County  
Michigan

This is to certify that the above plat has been compared with the original plat of record in the office of Register of Deeds of Wayne County and found to be a true copy of the same.

A. H. Willmarth  
Surveyor

PLAT OF PART OF  
CRANE & WESSON'S SUBDIVISION  
ON THE L. MORAN FARM.  
DETROIT 1862.

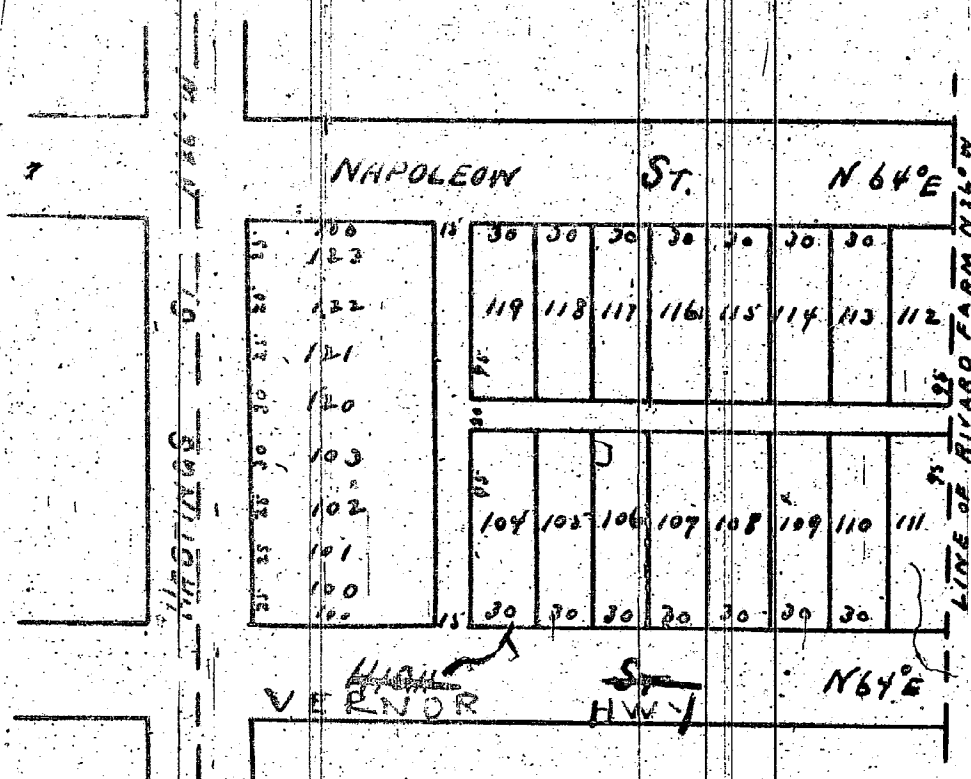

Received for Record May 22, 1863 at 4 o'clock P.M.

E. N. Lacroix Registry of Deeds  
By E. P. Rankin Dep.

Know all men by these presents that we Albert Crane and Anna Crane his wife and William B. Wesson and Lacroix E. Wesson his wife of Detroit Michigan do hereby dedicate to the public all our interest in the perpetual use of the streets and alleys on the above plat reserving to ourselves our heirs and assigns the reversion thereof whenever the same may be discontinued by law. Witness our hands and seals this twentieth day of May A.D. 1863

In presence of  
Caroline A. Whipple  
Arthur Tredway

Albert Crane (Seal)  
Anna Crane (Seal)  
William B. Wesson (Seal)  
Lacroix E. Wesson (Seal)

State of Michigan } SS. Personally appeared before me the undersigned a Notary Public in and for said County on this twentieth day of May 1863 Albert Crane and Anna Crane his wife and William B. Wesson and Lacroix E. Wesson his wife known to me to be the persons described in and who executed the above instrument who severally acknowledged the same to be their free act and deed. And the said Anna Crane wife of the said Albert Crane and the said Lacroix E. Wesson wife of the said William B. Wesson on a private examination by me separate and apart from their said husbands acknowledged that they executed the same freely and without fear of or compulsion from any one.

Arthur Tredway (Seal)  
Notary Public  
Wayne County Michigan

I certify the above to be correct from actual survey Detroit May 23rd 1862  
John F. Munro Sur.

State of Michigan } SS. On this eighteenth day of May A.D. 1863 before me the undersigned a Notary Public in and for said County personally appeared John F. Munro Surveyor who is known to me to be the same person who certified to the above plat and acknowledged the same to be his free act and deed.

Arthur Tredway (Seal)  
Notary Public  
Wayne County  
Michigan

This is to certify that the above plat has been compared with the original plat of record in the office of Register of Deeds of Wayne County and found to be a true copy of the same.

A. H. Willmarth  
Surveyor

I hereby certify that these plats are correct copies of the plats now on record in the Register of Deeds office, being made under the supervision of the Auditor General by tracing the plats on record and affixing thereto carefully compared copies of the dedications and certificates.

Dated this 21st day of June 1860  
Geo. W. Bennett  
Clerk Aud. Genl's Dept.

