


SUBDIVISION OF
 "LOTS 5, 6, 7 & 8 BLOCK 55."
 "LABROSSE AND FORSYTH FARMS."
 "CITY OF DETROIT."

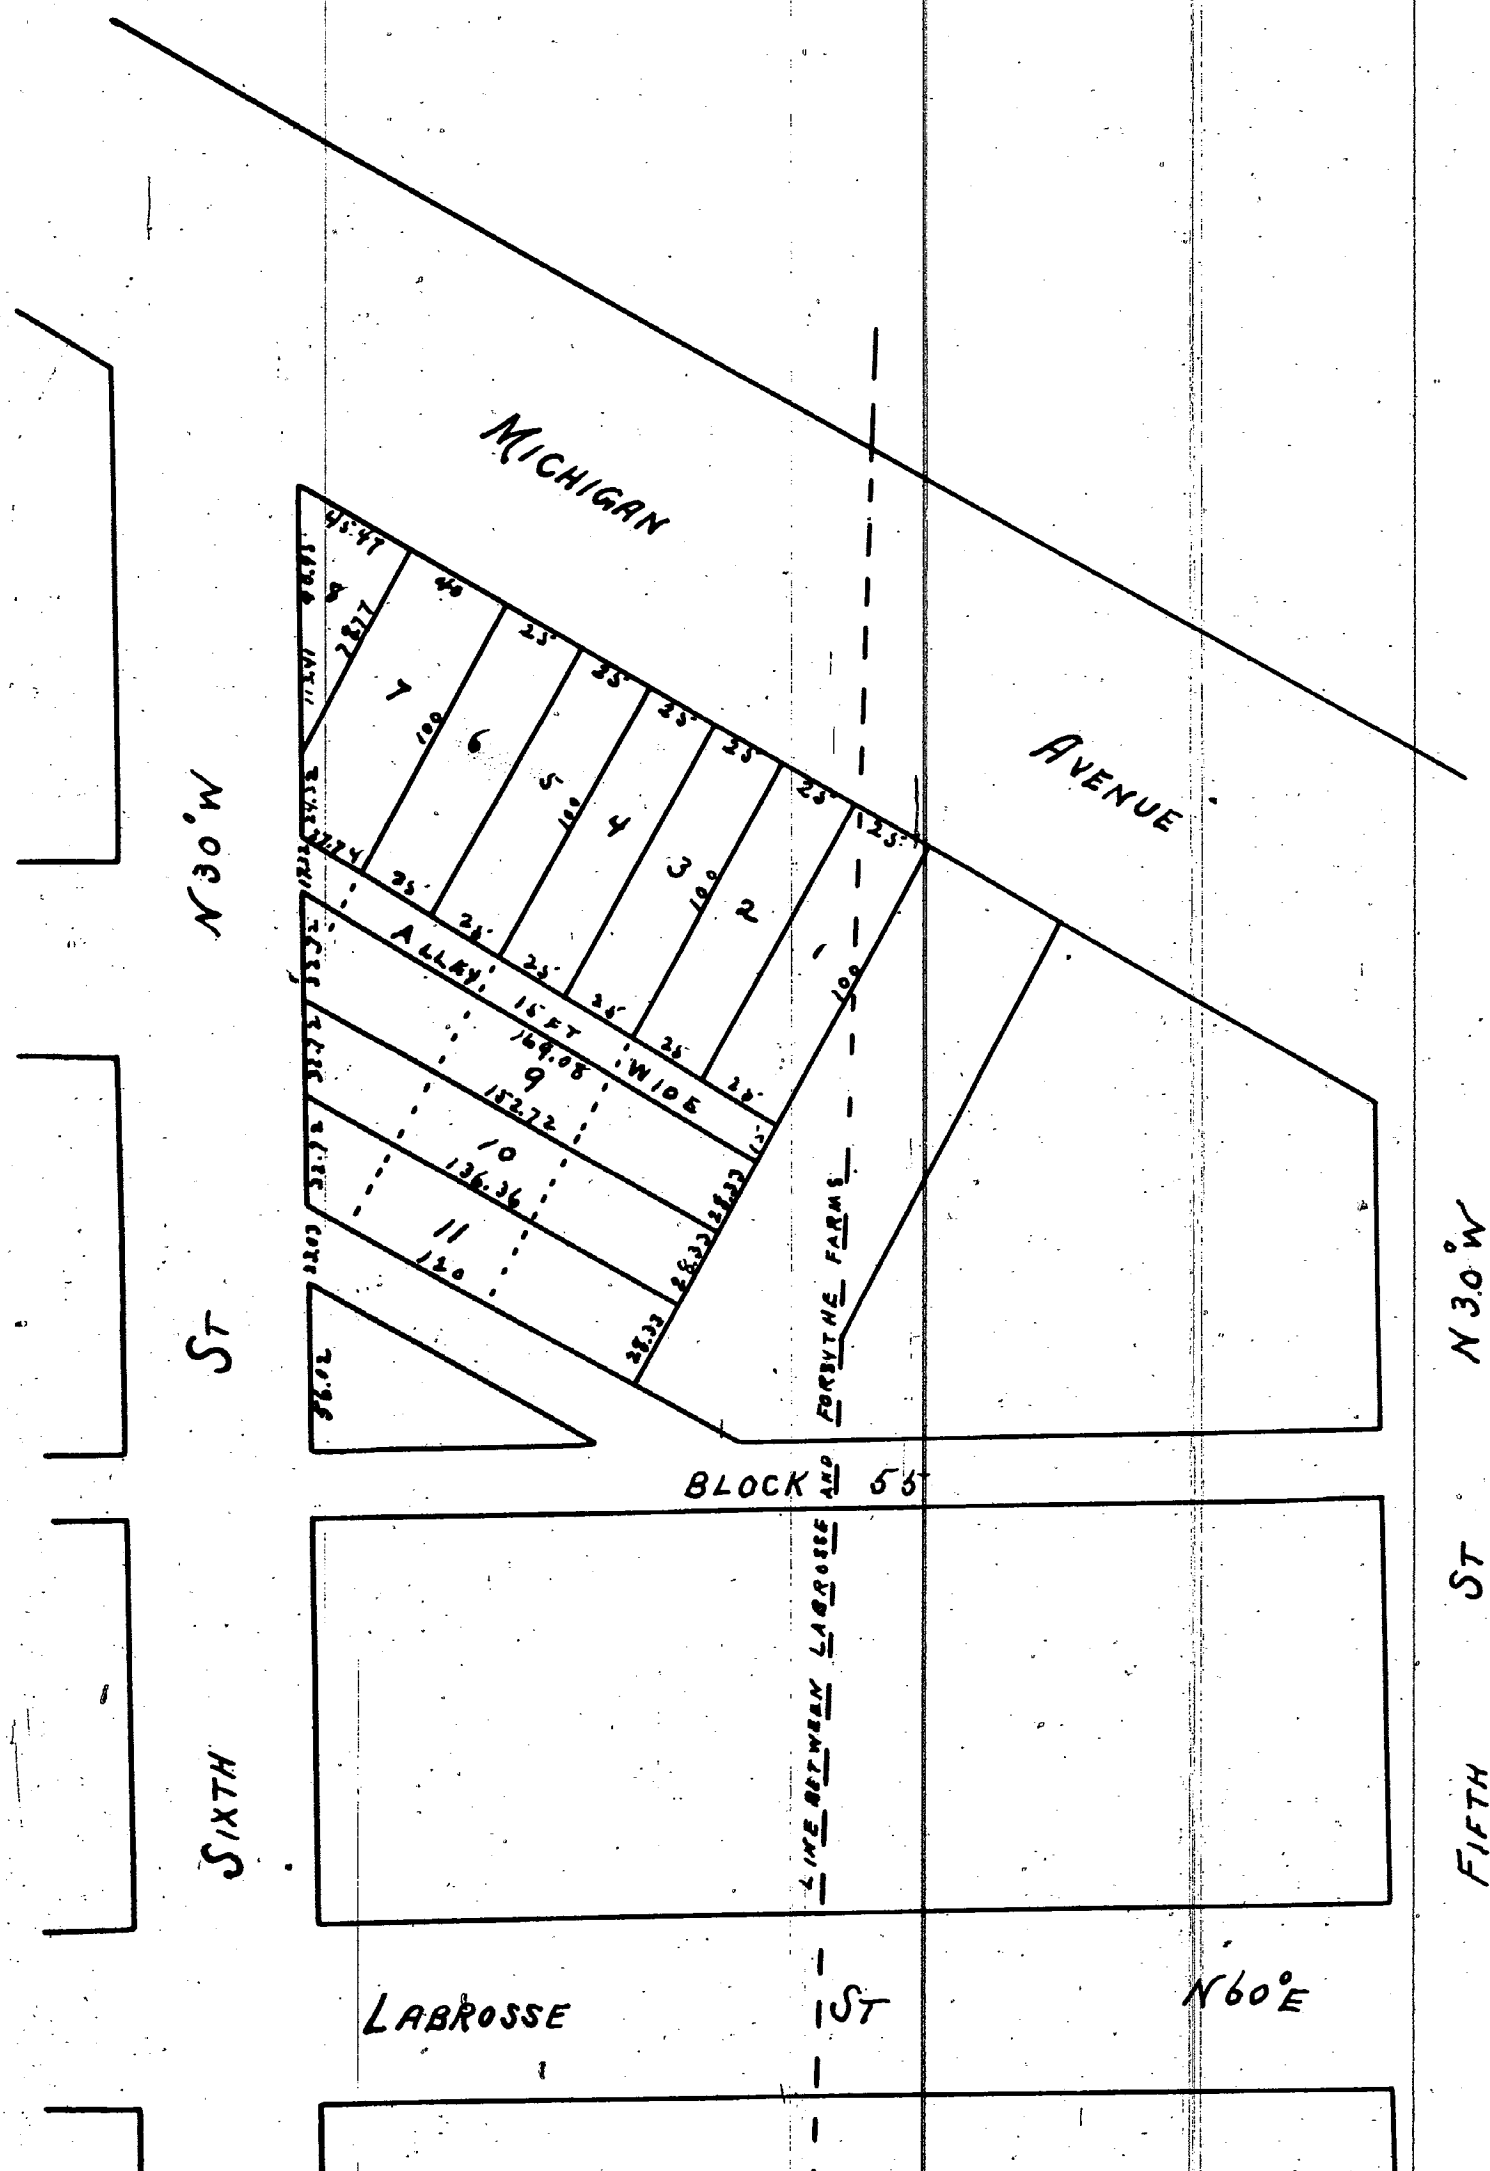

Recd for Record Sep 19, 1862 at 8 o'clock A.M.
 Henry M. Whittlesey
 Register of Deeds
 By E. P. Rankin Dep.
 I hereby certify the above Plat to be a true and correct subdivision
 of Lots 5, 6, 7 & 8 Block 55 of the subdivision of the La Brosse and
 Forsyth Farms
 Eugene Robinson
 City Surveyor


I hereby certify that the above Plat of subdivision of Lots 5, 6, 7 & 8
 in Block 55 La Brosse and Forsyth Farms City of Detroit County
 of Wayne and State of Michigan was made at my request by
 Eugene Robinson City Surveyor and for the purpose of having the same
 recorded according to law. And I hereby declare the same to be
 my act and deed. Witness my hand and seal at the City of
 Detroit this 18th day of September A.D. 1862
 In presence of
 J. M. Keeler
 J. Emilia Moore
 Margaret Kerschner (Seal)

State of Michigan } S.A.
 County of Wayne }
 On this 18th day of September A.D. 1862
 personally appeared before me the sub-
 scriber a Notary Public in and for said
 County Margaret Kerschner known to me to be the person who
 executed the foregoing instrument and acknowledged the
 same to be her free act and deed, and on an examination by
 me separate and apart from her husband she acknowledged
 that she executed the same freely and without any fear of or
 compulsion from any one (Seal)
 George W. Rich
 Notary Public
 Wayne Co. Mich.

This is to certify that the above plat has been
 compared with the original plat of record in the
 office of Register of Deeds of Wayne County, and
 found to be a true copy of the same.
 A. H. Willmarth
 Surveyor

I hereby certify that these plats are correct copies of the plats
 now on record in the Register of Deeds office, being made under
 the supervision of the Auditor General by tracing the plats on
 record and affixing thereto carefully compared copies of the
 dedications and certificates.
 Dated this 21st June 1910
 Geo W. Bennett
 Clerk Aud. Genl's Dept.

PLAT OF SUBDIVISION
 OF THE WESTERN PART OF
 "BREVOORT FARM,"
 BEING THE EASTERN 5/12 PART OF
 "PRIVATE CLAIM N° 20,"

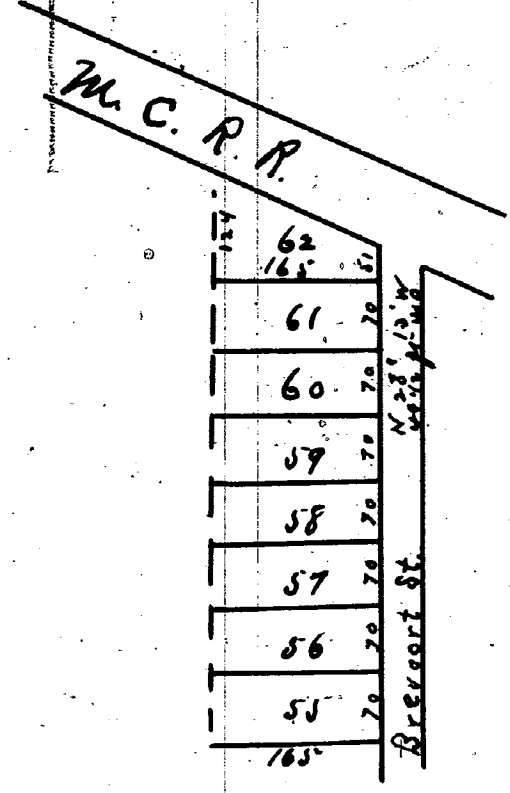

Received for Record Jan'y 31st 1863 at 2 o'clock P.M.
 The undersigned proprietors of the land described in this plat do hereby declare that they have
 caused the same to be made for the purpose of having the same recorded according to law.
 Witnesses our hands and seals this 31st day of January A.D. 1863
 In presence of
 E. P. Rankin
 E. A. Lacroix
 Ed. N. Lacroix Register
 Mary A. Bristol
 Ann Eliza Brevoort
 John U. Brevoort (Seal)

State of Michigan } S.A.
 County of Wayne }
 On this 31st day of January A.D. 1863 before me the undersigned a Notary
 Public in and for said County personally appeared John U. Brevoort
 and Ann Eliza his wife and Mary Ann Bristol wife of Charles L. Bristol and acknowledged
 that they had executed the foregoing instrument as their free act and deed. And the said
 Mary Ann Brevoort and Ann E. Bristol being examined by me separate and apart from their
 said husbands acknowledged that they had executed the same freely and without fear
 of or compulsion from anyone (Seal) Ed. N. Lacroix Notary Public
 Wayne Co. M.

I certify the above to be correct from actual survey. Detroit Jan'y 30-1863
 John F. Munroe Sur
 State of Michigan } S.A.
 County of Wayne }
 On this 30th day of January A.D. 1863 before me a Notary Public in
 and for said County personally appeared John F. Munroe known to me
 to be the person who executed the foregoing plat and acknowledged the execution thereof.
 (Seal) E. N. Lacroix Notary Public Wayne Co. Mich.

This is to certify that the above plat has been
 compared with the original plat of record in the
 office of Register of Deeds of Wayne County, and
 found to be a true copy of the same.
 A. H. Willmarth
 Surveyor