


Received for Record December 26, 1863 at 9 1/4 O'clock Am
E. N. Lacroix Reg
By E. P. Rankin Dep

PLAT OF PART OF
"CASS FARM"
BY J. F. MUNRO SUR 1863

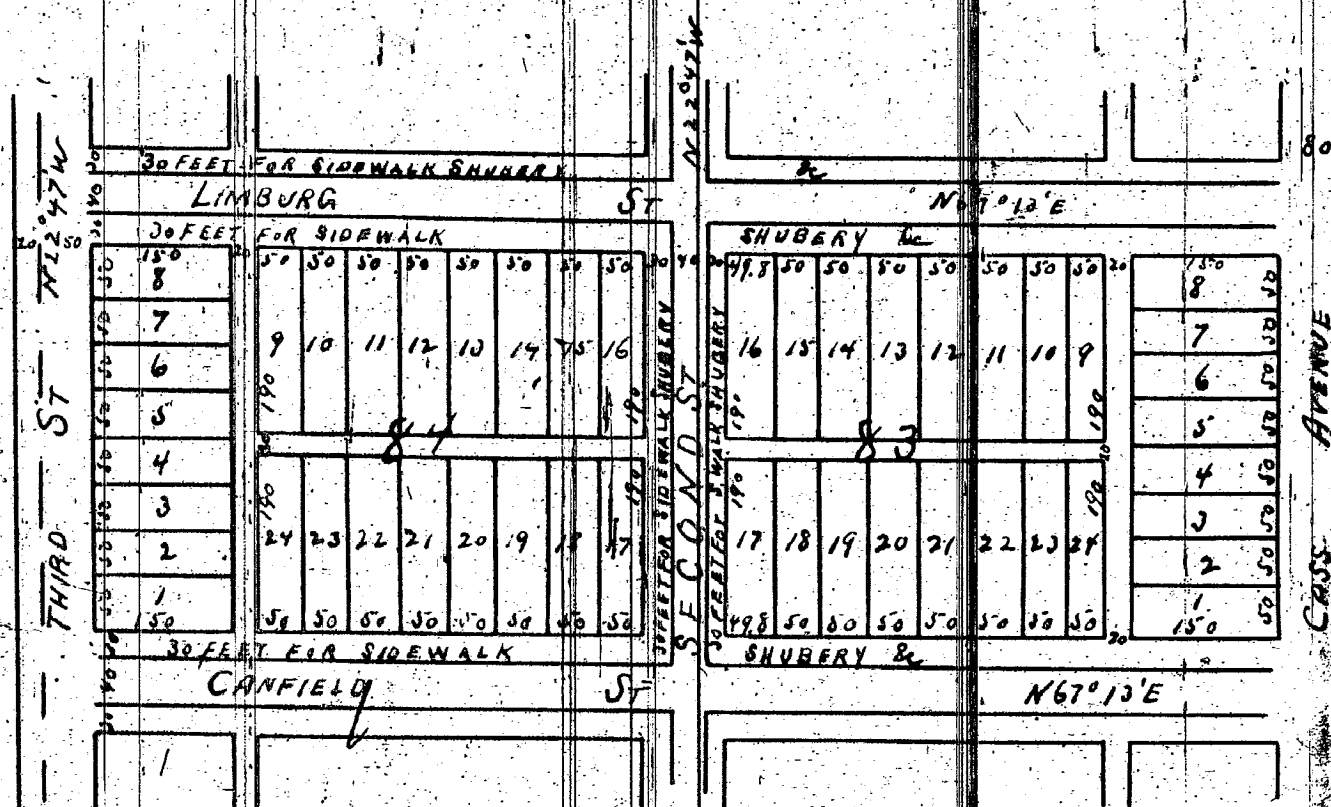

Approved Nov 25, 1863
E. A. Busch } Commissioners
H. P. Baldwin } on Plan of the City

I certify that the above is a correct plat of a subdivision
of the Cass Farm made by me at the request of Lewis Cass
John F. Munro, Sur.

State of Michigan }
Wayne County } On this fourteenth day of November A.D.
1863 before me a Notary Public for said
County personally appeared John F. Munro Surveyor and
Engineer known to me to be the person who made the
above plat who acknowledged that he had done so at the
request of Lewis Cass

(Seal) A. H. Adams
Notary Public
Wayne County Mich

I, Lewis Cass, of the City of Detroit in the State of Michigan, by Lewis Cass Jr. my attorney do hereby
execute the within plat of subdivision of part of the Cass Farm North of the Grand River Road, in the City of Detroit
aforesaid to be known as Blocks numbered eighty-three (83) and eighty-four (84) on said Cass Farm and I do
hereby dedicate to the use of the public the land designated on the accompanying plat as Third Street, Second
Street and Limburg Street granting to and for the use of the public on Third Street for highway purposes a parcel
thirty feet in width, and granting further on the same street for sidewalks, shrubbery and ornamental purposes
a parcel on the Eastern side of said street, twenty feet in width, and further granting to and for the use of the public
on Second Street and Limburg Street a parcel forty feet in width on each of said streets, and granting further on
each of the same streets for sidewalks, shrubbery and ornamental purposes a parcel on each side of the forty feet aforesaid
said thirty feet in width according to the plat accompanying this dedication to which reference is expressly made
as a part thereof, and I do hereby fully reserve to myself the right of ownership in and control over the twenty
feet parcel on Third Street, and the thirty feet parcels on Second Street and Limburg Street, above named subject
only to their use for the purposes above expressed, and the dedication of the parcels occupied by Third Second and
Limburg Streets is made subject to the condition that said parcels of twenty feet on Third Street and thirty
feet on Second and Limburg Streets shall be used and occupied as aforesaid. Witness my hand and seal this
fourteenth day of November A.D. 1863 at Detroit State of Michigan aforesaid

In presence of
A. H. Adams
Wm. Foxen

Lewis Cass
by his atty
Lewis Cass Jr. (Seal)

State of Michigan }
Wayne County } On this fourteenth day of November A.D. 1863 before me a Notary Public for said County
personally appeared Lewis Cass Jr. attorney for Lewis Cass known to me to be the person
who executed the foregoing instrument who acknowledged the same to be the free act and deed of said Lewis Cass
by him his legally authorized attorney

A. H. Adams
Notary Public
Wayne County Mich (Seal)


This is to certify that the above plat has been
compared with the original plat of record in the
office of Register of Deeds of Wayne County and
found to be a true copy of the same.
A. H. Willmarth
Surveyor

I hereby certify that these plat are correct copies of plat now on record
in the Register of Deeds office, being made under the supervision of the Auditor
General by taking the plat on record and affixing thereto carefully com-
pared copies of the dedications and certificates
Dated this 23rd day of June 1910
Geo. W. Bennett
Clerk and. Seal's Dept

We the undersigned proprietors
of the accompanying plat
of ground do hereby dedicate
the streets and alleys laid out
thereon forever to the public use

{ C. J. Walker
Edward C. Walker
Lucy B. Walker
D. Cooper
L. Cooper } (Seal)
(Seal)
(Seal)
(Seal)
(Seal)

PLAT OF SUBDIVISION OF
"LOT 12 AND WEST 49 FEET OF LOT 11"
"MELDRUM FARM"
HAM TRAMCK
1864 BY J. F. MUNRO

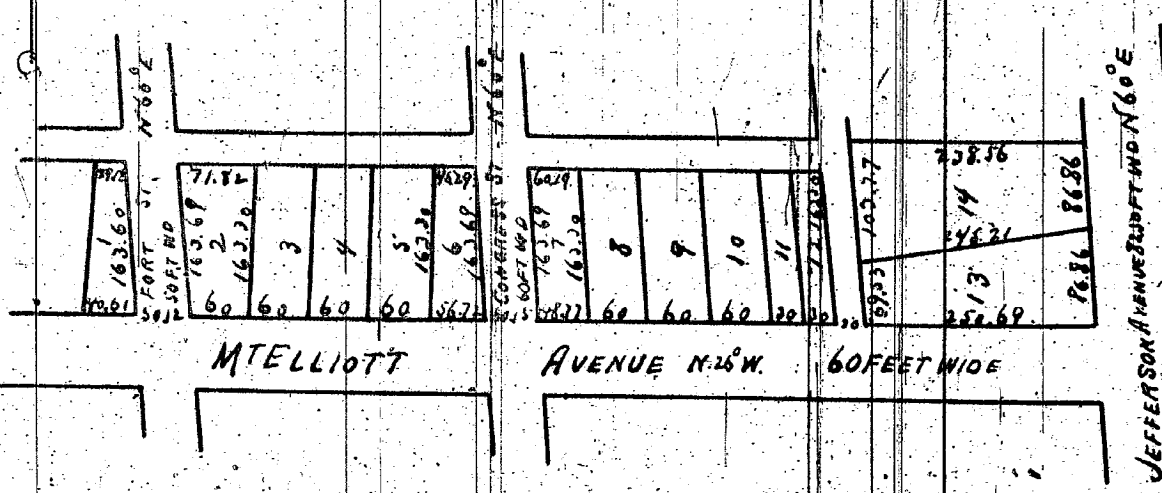

State of Michigan }
Wayne County } On this 11th day of February A.D. 1864 personally appeared
before me a Notary Public in and for said County Charles
J. Walker, Lucy B. Walker, David Cooper and Louisa Cooper and known to me
to be the persons who executed the above dedication and acknowledged the same
to be their free act and deed, and the said Lucy and Louisa on a private ex-
amination by me had separate and apart from their said husbands acknowledged
that they executed the same freely without any fear or compulsion of any one, and
on the same day appeared before me John F. Munro Surveyor who acknow-
ledged said Surveyor's certificate to be his act and deed.
Witness my hand and official seal
(Seal) Charles A. Kent
Notary Public
Wayne Co. Mich

I certify the above to be correct from Calculation
Detroit Feby 1864
John F. Munro
Sur

th. S. R. Stamp
5 Cents
J. F. M. Feby 11, 64

This is to certify that the above plat has been
compared with the original plat of record in the
office of Register of Deeds of Wayne County and
found to be a true copy of the same.
A. H. Willmarth
Surveyor