1412

PLAT OF
"SUBDIVISION OF LOT 3."
"LEIB FARM"
BY J.F. MUNRO SUR. 1863

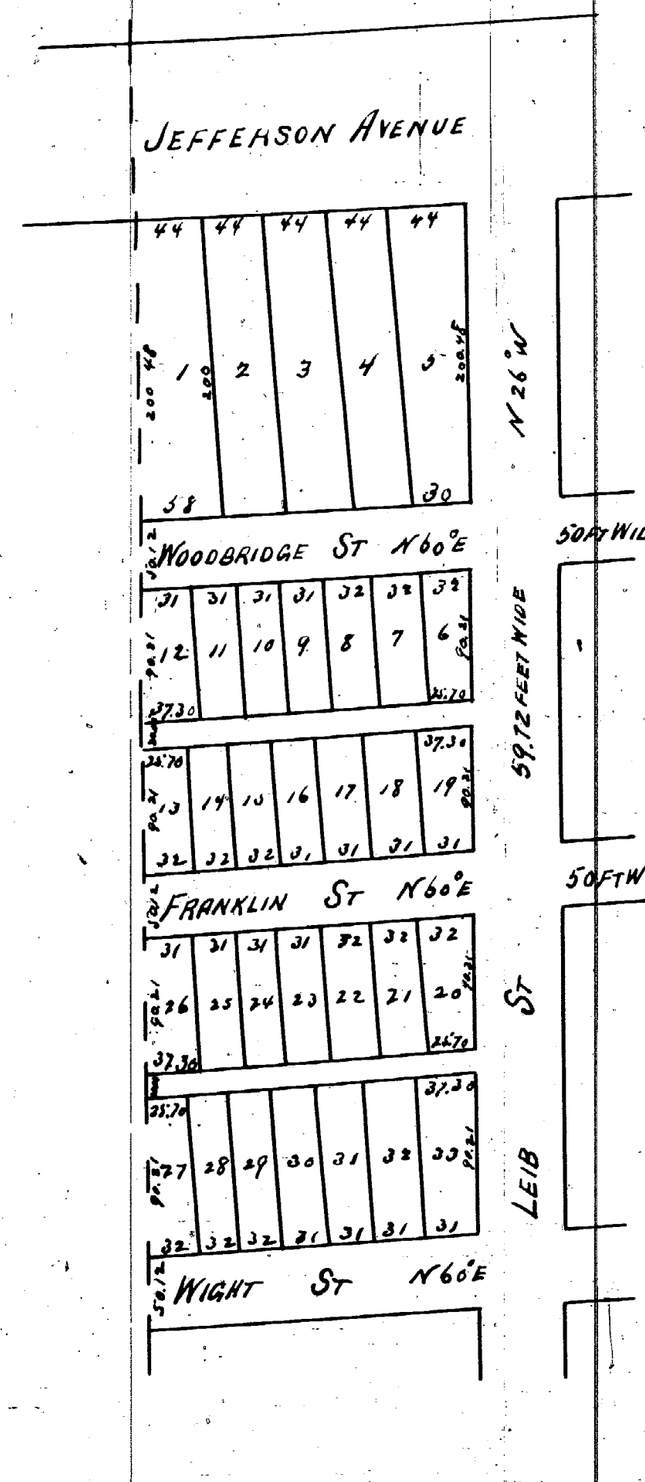

Received for Record Nov 18. 1863 at 11 O'clock a m
E. N. Lacroix Reg.
By E. P. Rankin Dep.

Stamp 10 cents U.S. Inter Revenue Nov 17. 1863

Know all men by these presents that I Thomas L. Brayton of Fort Ann Washington County and State of New York have located the within Plat for the purpose of having the same recorded in accordance with the requirements of law

Given under my hand and seal this 17th day of November A.D. 1863
In presence of
R. C. Smith
C. E. Lincoln

F. L. Brayton (Seal)

State of Michigan } ss. On this Seventeenth day of November A.D. 1863 before me a Notary Public in and for
County of Wayne } said County personally appeared Francis L. Brayton and acknowledged the foregoing to be his free act and deed

(Seal)

Ralph C. Smith
Notary Public
Wayne Co. M.

State of Michigan } ss. On this 17th Day of November A.D. 1863
County of Wayne } personally appeard J. F. Munroe before me a Notary Public in and for said County and acknowledged the within plat to be his act and deed

(Seal)

Ralph C. Smith
Notary Public
Wayne Co. M.

Approved Nov 17. 1863
E. A. Brush
H. V. Baldwin } Commissioners on Plan of the City

This is to certify that the above plat has been compared with the original plat of record in the office of Register of Deeds of Wayne County, and found to be a true copy of the same.
A. H. Willmarth
Surveyor

I hereby certify that these plats are correct copies of the plats now record in the Register of Deeds office, being made under the supervision of the Auditor General by tracing the plats on record and affixing thereto Carefully compared copies of the ~~Dedications~~ certificates.
Dated this 23rd day of June 1910
Geo W Bennett
Clerk And. Civil. Dept.

PLAT OF
"WILLIS'S SUBDIVISION"
ON THE McDOUGALL FARM
"BEING THE EASTERN HALF OF PRIVAT CLAIM No 9 & 454"
BETWEEN JEFFERSON AVENUE & WIGHT STREET DETROIT
BY J.F. MUNRO 1863.

Received for Record Dec. 7. 1863 at 3 1/4 O'clock P.M.
E. N. Lacroix Reg.
By E. P. Rankin Dep.

State of Michigan } ss. On this 17th day of November A.D. 1863 before me personally
County of Wayne } came Alexandrine M. Willis and Rd Stores Willis Known to me to be the persons who signed the above plat of the Subdivision on the McDougall Farm and acknowledged that they had signed the same for the purpose of making a legal Subdivision on the said Farm. And that the same was their free act and deed. And the said Alexandrine M. Willis wife of said Rd Stores Willis on a private examination taken Separate and apart from her said husband acknowledged that she had executed the same freely and without any fear of or Compulsion from any person

James E. Fiske (Seal)
Notary Public
Wayne County Mich

State of Michigan } ss. On this 17th day of November A.D. 1863 before me a Notary
Wayne County } Public in and for said County personally appeared John F. Munro Known to me to be a civil Engineer and Surveyor who acknowledged that he made this plat.

(Seal)

E. P. Rankin
Notary Public
Wayne Co. Mich

Approved Nov 2. 1863
E. A. Brush
H. V. Baldwin } Commissioners on Plan of City

This is to certify that the above plat has been compared with the original plat of record in the office of Register of Deeds of Wayne County, and found to be a true copy of the same.
A. H. Willmarth
Surveyor

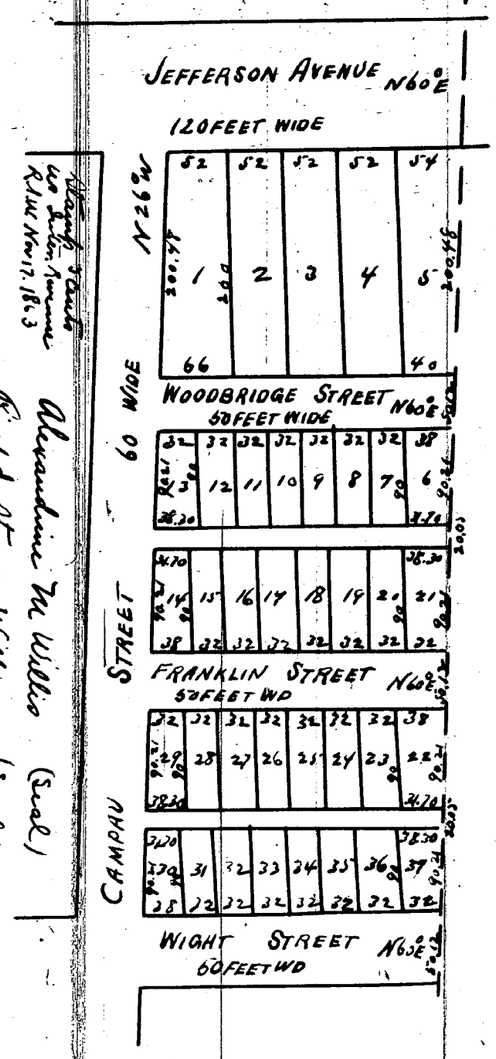

ClibPDF - www.fastio.com