


PLAT OF
"SUBDIVISION OF LOT 3,"
"LEIB FARM,"
BY J.F. MUNRO SUR. 1863

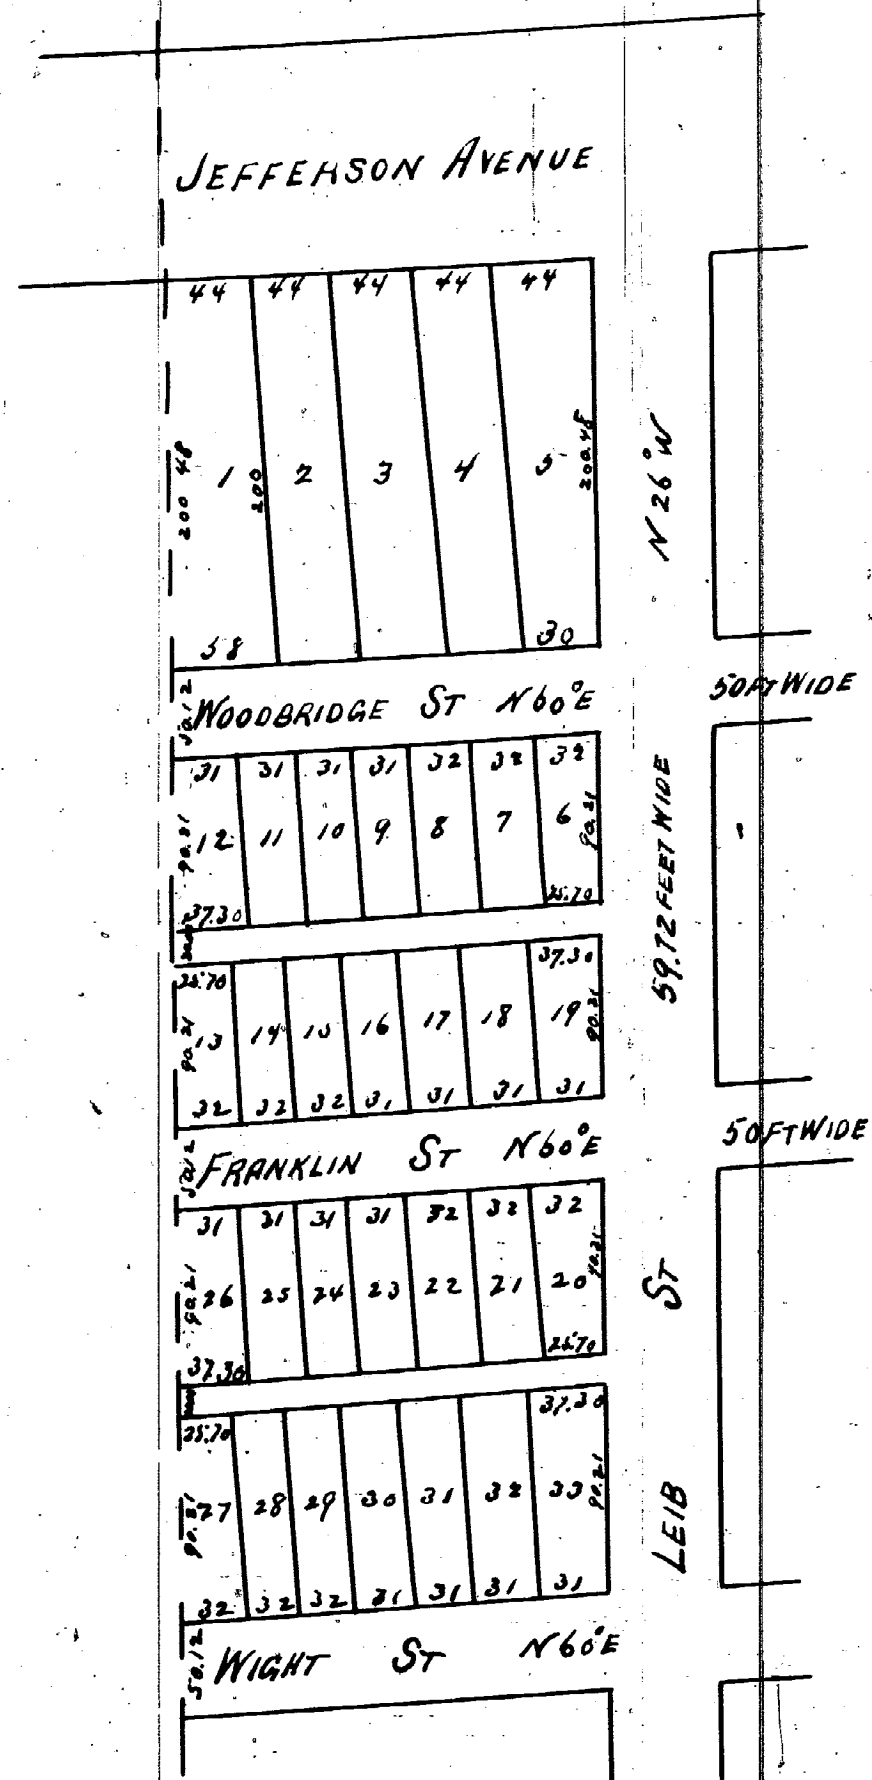

Received for Record Nov 18. 1863 at 11 O'clock A.M.
E. N. Lacroix Reg.
By E. P. Rankin Dep.

Know all men by these presents that Thomas L. Braxton of
Fort Dear Washington County and State of New York have executed
the within plat for the purpose of having the same recorded in
accordance with the requirements of law
Given under my hand and seal this 17th day of
November A.D. 1863
In presence of
R. C. Smith
C. E. Lincoln
F. L. Braxton (Seal)

State of Michigan }
County of Wayne } ss. On this Seventeenth day of November A.D.
1863 before me a Notary Public in and for
said County personally appeared Francis L. Braxton and
acknowledged the foregoing to be his free act and deed
(Seal) Ralph C. Smith
Notary Public
Wayne Co. M.

State of Michigan }
County of Wayne } ss. On this 17th day of November A.D. 1863
personally appeared J. F. Munro before
me a Notary Public in and for said County and acknowledged
the within plat to be his act and deed
(Seal) Ralph C. Smith
Notary Public
Wayne Co. M.

Approved Nov 17. 1863
E. A. Brush } Commissioners
H. P. Baldwin } on Plan of the City

This is to certify that the above plat has been
compared with the original plat of record in the
Office of Register of Deeds of Wayne County and
found to be a true copy of the same.
A. H. Willmarth
Surveyor

I hereby certify that these plats are correct copies of
the plats now record in the Register of Deeds office, being
made under the supervision of the Auditor General
by tracing the plats on record and affixing thereto care-
fully compared copies of the dedications and certificates.
Dated this 23rd day of June 1910
Geo. W. Bennett
Clerk and. Genl. Dept.

PLAT OF
"WILLIS'S SUBDIVISION,"
ON THE McDUGALL FARM
"BEING THE EASTERN HALF OF PRIVATE CLAIM NO 94454,"
BETWEEN JEFFERSON AVENUE & WIGHT STREET DETROIT
BY J.F. MUNRO 1863.

Received for Record Dec. 7. 1863 at 3 1/4 O'clock P.M.
E. N. Lacroix Reg.
By E. P. Rankin Dep.

State of Michigan }
County of Wayne } ss. On this 17th day of November A.D. 1863 before me personally
came Alexander M. Willis and Ed. Stone Willis known to
me to be the persons who signed the above plat of the subdivision on the McDougall
Farm and acknowledged that they had signed the same for the purpose of making
a legal subdivision of the said Farm. And that the same was their free act and
deed. And the said Alexander M. Willis wife of said Ed. Stone Willis on a private
examination taken separate and apart from her said husband acknowledged that
she had executed the same freely and without any fear of or compulsion from any
person
James E. Fiske (Seal)
Notary Public
Wayne County Mich

State of Michigan }
Wayne County } ss. On this 17th day of November A.D. 1863 before me a Notary
Public in and for said County personally appeared John
F. Munro known to me to be a Civil Engineer and Surveyor who acknowledged
that he made this plat.
(Seal) E. P. Rankin
Notary Public
Wayne Co. Mich

Approved Nov 2. 1863
E. A. Brush } Commissioners
H. P. Baldwin } on Plan of City

This is to certify that the above plat has been
compared with the original plat of record in the
Office of Register of Deeds of Wayne County and
found to be a true copy of the same.
A. H. Willmarth
Surveyor

