


11416

— "JOHNSTON'S SUBDIVISION," —
 — OF PRIVATE CLAIMS 727 & 729 —
 — Being the Central Part of PC 729, —
 North of the Chicago Road.
 — "Lots 1, 2, 3 & 4 of the Subdivision of," —
 the Rear Concession of PC 729
 — "Lots 1, 2, 3 & 4 of the Subdivision of the Rear," —
 Concession of PC 727

Received for Record May 31st 1864
 at 11 1/4 o'clock AM E. N. La Croix Register
 By E. Boehm Dep.

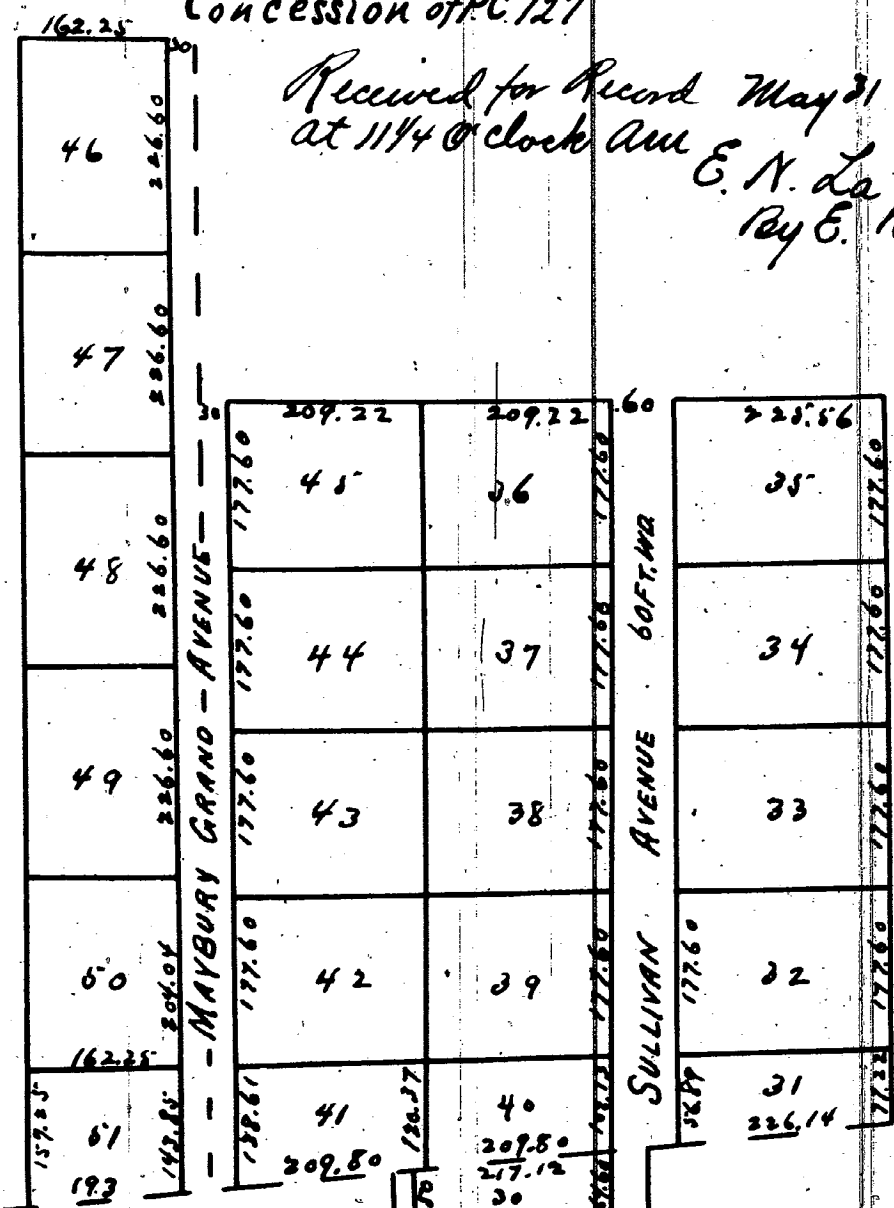

I John W. Johnston of the City of Detroit do hereby adopt the foregoing Plat or Map of the Subdivision by Private Claims 727 & 729 Being the Central part of PC 729 North of the Chicago Road Lots 1, 2, 3 & 4 of the Subdivision of the Rear Concession of PC 729 & Lots 1, 2, 3 & 4 of the Subdivision of the Rear Concession of PC 727 for the purpose of having the same recorded in the presence of John W. Johnston - A. Kingman (Deals)
 State of Michigan County of Wayne On this 21st day of May 1864 before me the Notary Public in and for said County personally came John W. Johnston known to me to be the person described in and who executed the foregoing instrument and acknowledged the same to be his free act and deed.
 A. Kingman (Deals) Notary Public Wayne Co. Mich.

We hereby certify to and approve the foregoing Plat Detroit May 31st 1864
 Geo. Jerome } Commis-
 A. Goldner }

Witness to above J. Kingman Notary Public
 Wayne Co. Mich.

This is to certify that the above plat has been compared with the original plat of record in the office of Register of Deeds of Wayne County, and found to be a true copy of the same.

A. H. Willmarth
 Surveyor

I certify the above to be correct from actual survey
 Detroit May 16th 1864


John F. Munro Sur

State of Michigan } On this 21st day of May 1864
 County of Wayne } before me personally came
 John F. Munro known to me to be the same
 person who executed the foregoing Certificate &
 acknowledged that he executed the same
 S. Kingman (Deals)
 Notary Public
 Wayne County
 Mich.

11417

— PLAT OF —
 — SUBDIVISION OF LOT 45, —
 — OF PRIVATE CLAIM N° 30, —
 — "SPRINGWELLS 1864" —

Received for Record July 16th A.D. 1864 at 2 o'clock P.M.
 E. N. La Croix Register
 By H. P. Howland Dep.

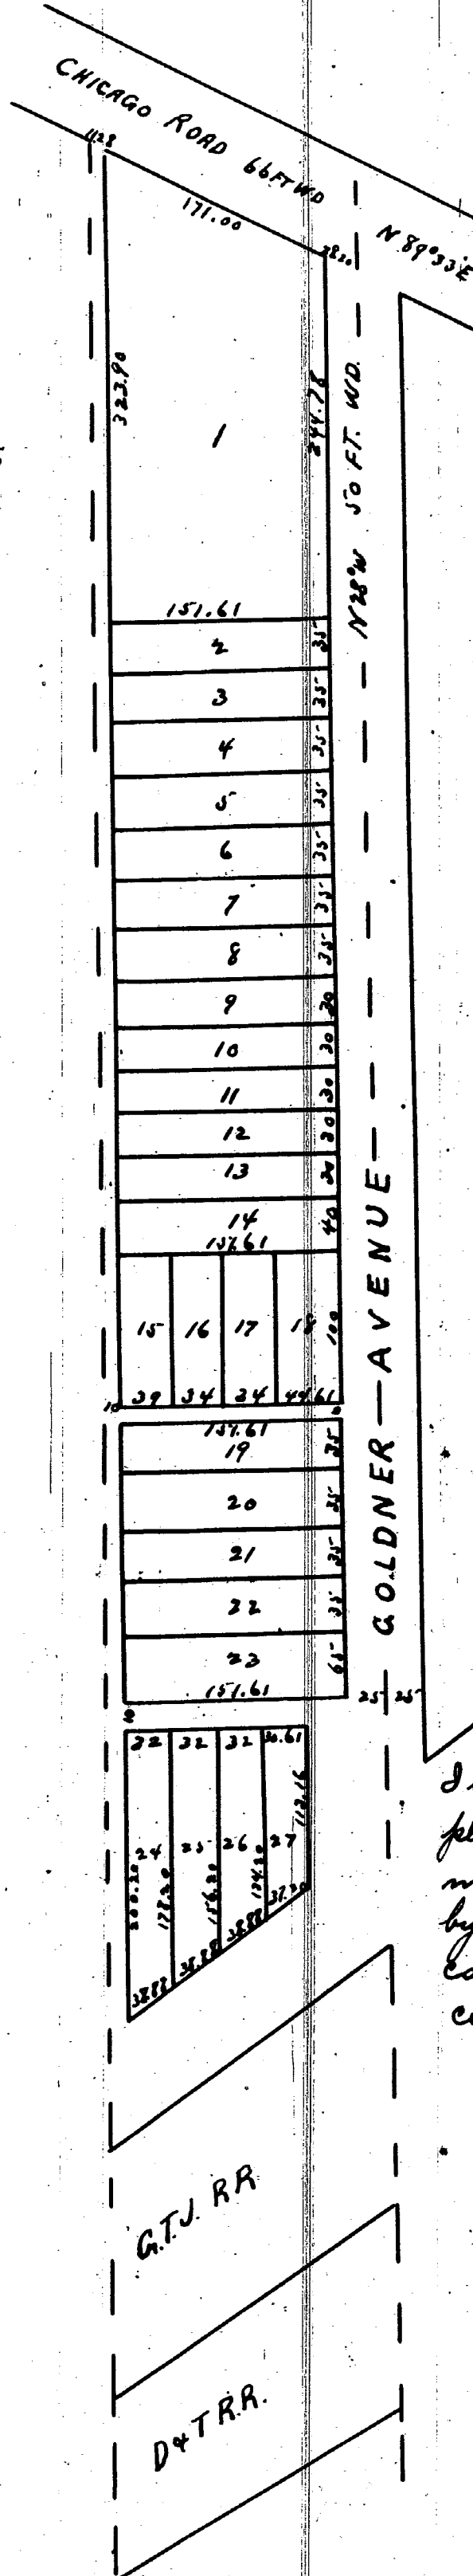

Know all men by these presents that we
 Karl Goldner and Augusta Goldner his wife
 of Springwells Wayne County Michigan do
 pursuant to this plat for Public Record & Witness
 our hands and seals this sixteenth day of
 July A.D. 1864
 Signed and Sealed }
 In presence of } Karl Goldner (L.N.)
 George Carson } Augusta Goldner (L.S.)
 H. P. Howland

State of Michigan } No. Personally appeared before
 County of Wayne } me a Justice of the Peace
 in and for said County this sixteenth day of July
 one thousand eight hundred and sixty four Karl
 Goldner and Augusta his wife who acknowl-
 edged they executed this instrument for the uses
 and purposes mentioned and the said Augusta
 Goldner wife of the said Karl Goldner on a
 private examination by me separately and apart
 from her said husband acknowledged that she
 executed the same freely and without any fear
 or compulsion from any one

George Carson
 Justice of the Peace

I certify the above to be correct from survey
 and calculation
 Detroit July 13th 1864
 John F. Munro Sur.

This is to certify that the above plat has been
 compared with the original plat of record in the
 office of Register of Deeds of Wayne County, and
 found to be a true copy of the same.

A. H. Willmarth
 Surveyor

I hereby certify that these plat are correct copies of the
 plat now on record in the Register of Deeds office, being
 made under the supervision of the Auditor General
 by tracing the plat on record and affixing thereto
 carefully compared copies of the dedications and
 certificates.

Dated this 27th day of June 1910
 Geo W Bennett
 Clerk Aud. Genl. Dept.

G.T.J. RR

D+T.R.R.