PLAT OF
"LORANGER'S SUBDIVISION"
OF PART OF THE
"LORANGER FARM"
(SOUTH OF FORT STREET BEING PART OF
"PRIVATE CLAIMS 338 & 474"
"IN THE CITY OF DETROIT."

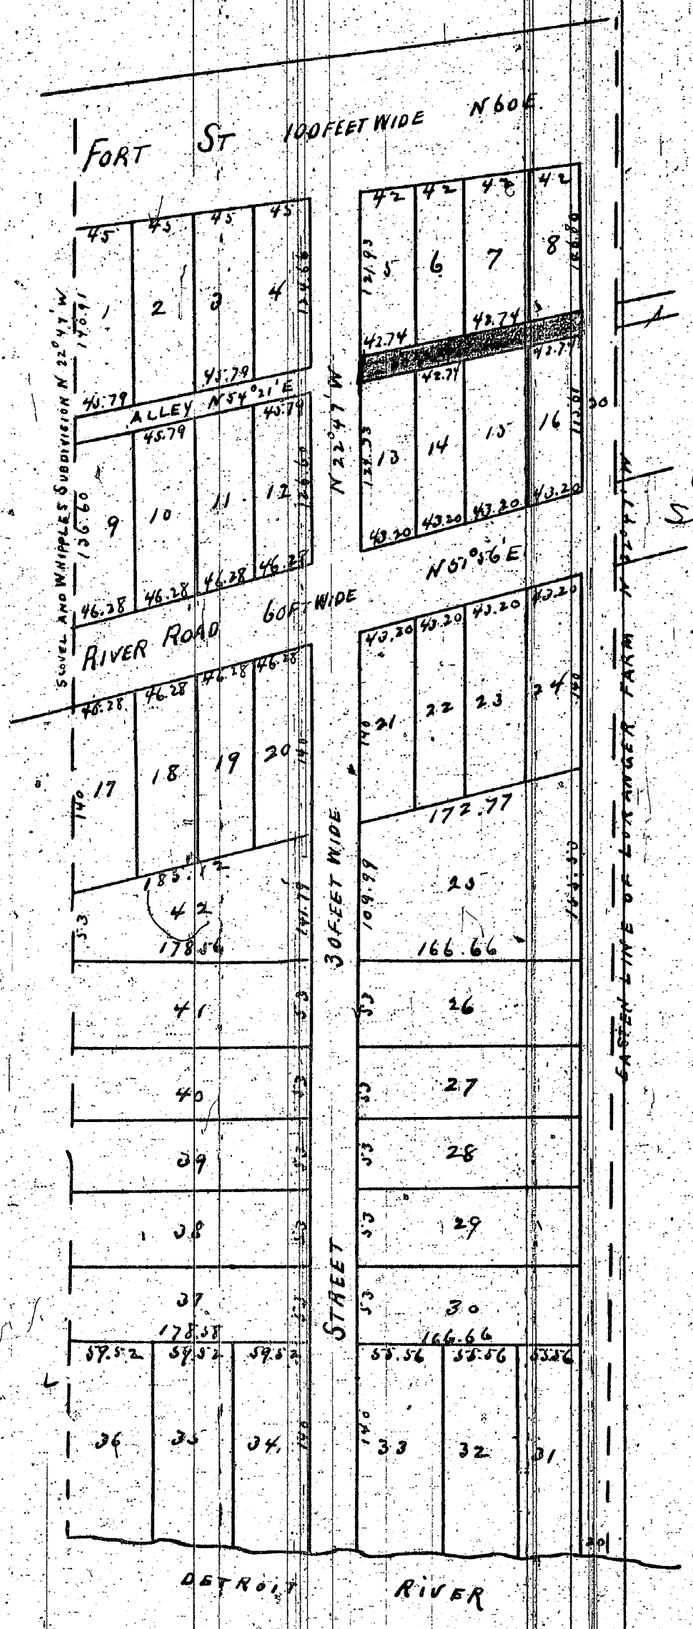

Received for Record July 24. 1863 at 2 O'clock P M
E. N. Lacroix Reg.
By E. P. Rankin Dep.

Know all men by these presents that I Rosalie Loranger of the City of Detroit County of Wayne and State of Michigan have executed this Map or plat of Loranger's Subdivision of part of the Loranger farm South of Fort Street - being part of Private Claims 338 & 474 in the City of Detroit for the purpose of having the same recorded in conformity to the requirements of law. In testimony whereof I have hereunto set my hand and seal at the City of Detroit this 24th day of July A.D. 1863

In presence of
Samuel Ludlow — Emil Berben
Eugene Loranger — E. P. Rankin

Rosalie Loranger (Seal)

State of Michigan } ss. On this 24th day of July A.D. 1863 before me
County of Wayne } the subscriber a Notary Public in and for said County personally appeared Rosalie Loranger known to me to be the person who executed the foregoing instrument and acknowledged the same to be her free act and deed.

(Seal) E. P. Rankin Notary Public
Wayne Co. Mich.

I certify the above to be correct from survey and calculation Detroit June 7th 1861 Signed & sealed in presence of
J. M. Farland — E. P. Rankin

John F. Munro Jun (Seal)

State of Michigan } ss. On this 7th day of June A.D. 1861 before me the
County of Wayne } subscriber a Notary Public in and for said County personally appeared John F. Munro known to me to be the person who executed the foregoing certificate and acknowledged that he had executed the same

(Seal) E. P. Rankin Notary Public
Wayne Co. Mich

Approved June 7. 1861
H. B. Baldwin
Geo Jerome
Commissioners on Plans

This is to certify that the above plat has been compared with the original plat of record in the office of Register of Deeds of Wayne County and found to be a true copy of the same.
A. H. Wilkinson
Surveyor

"SUBDIVISION OF LOTS 5, 6 & 7 BLOCK 8"
OF THE SUBDIVISION OF PART OF
"N.E. 1/2 OF PRIVATE CLAIM No. 91"
"JAMES CAMPAU FARM"
BETWEEN LARNED STREET AND CLINTON AVENUE
"IN THE CITY OF DETROIT"
NOV. 5, 1863.

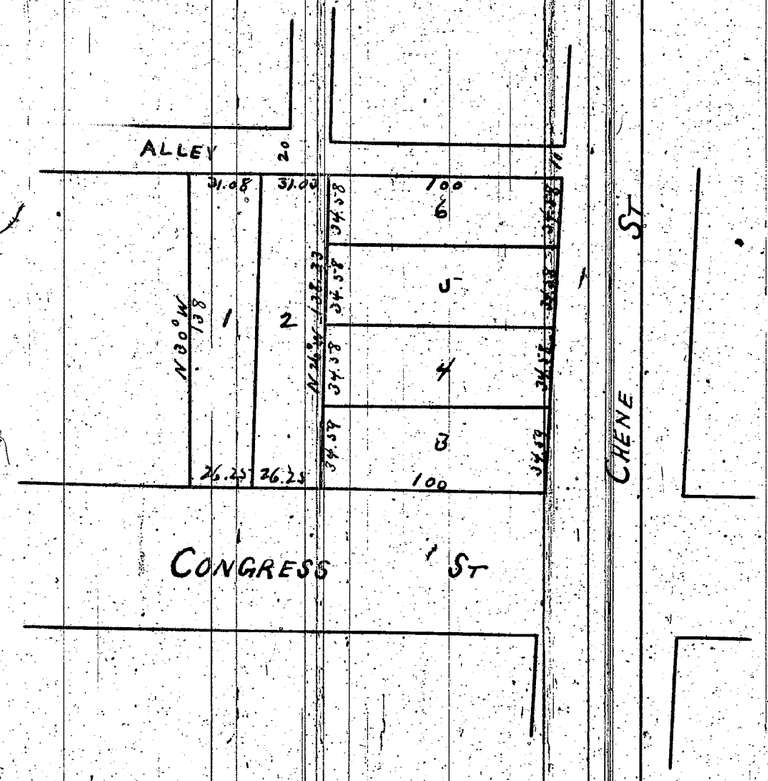

Received for Record Nov 9 1863 at 5 O'clock P.M.
E. N. Lacroix Reg.
By E. P. Rankin Dep.

Know all men by these presents that I Thomas Campau of the Township of Manlius County of Allegan and State of Michigan have executed the accompanying plat for the purpose of having the same Recorded in accordance with the requirements of law.

In presence of
John F. McMillan
Eugene Robinson

Thomas Campau (Seal)

State of Michigan } ss. On this 5th day of November A.D. 1863 before me
Wayne County } a Notary Public in and for said County personally came the above named Thomas Campau known to me to be the person who executed the accompanying plat and acknowledged the same to be his free act and deed

(Seal) E. P. Rankin
Notary Public
Wayne Co. Mi.

I hereby certify the above plat to be correct from actual Calculation
Eugene Robinson
City Surveyor

I hereby certify that these plats are correct copies of the plats now on record in the Register of Deeds office, being made under the supervision of the Auditor General by tracing the plats on record and affixing thereto carefully compared copies of the ~~dedications and~~ certificates.

Dated this 24 Day of June 1869
Geo W Bennett
Clerk Aud. Gen'l. Dept.