


Grand Trunk R.R.
Detroit Monroe and Toledo R.R.

— "MANDLEBAUM'S SUBDIVISION," —
OF OUTLOT 117
— "CASS FARM," —

11420

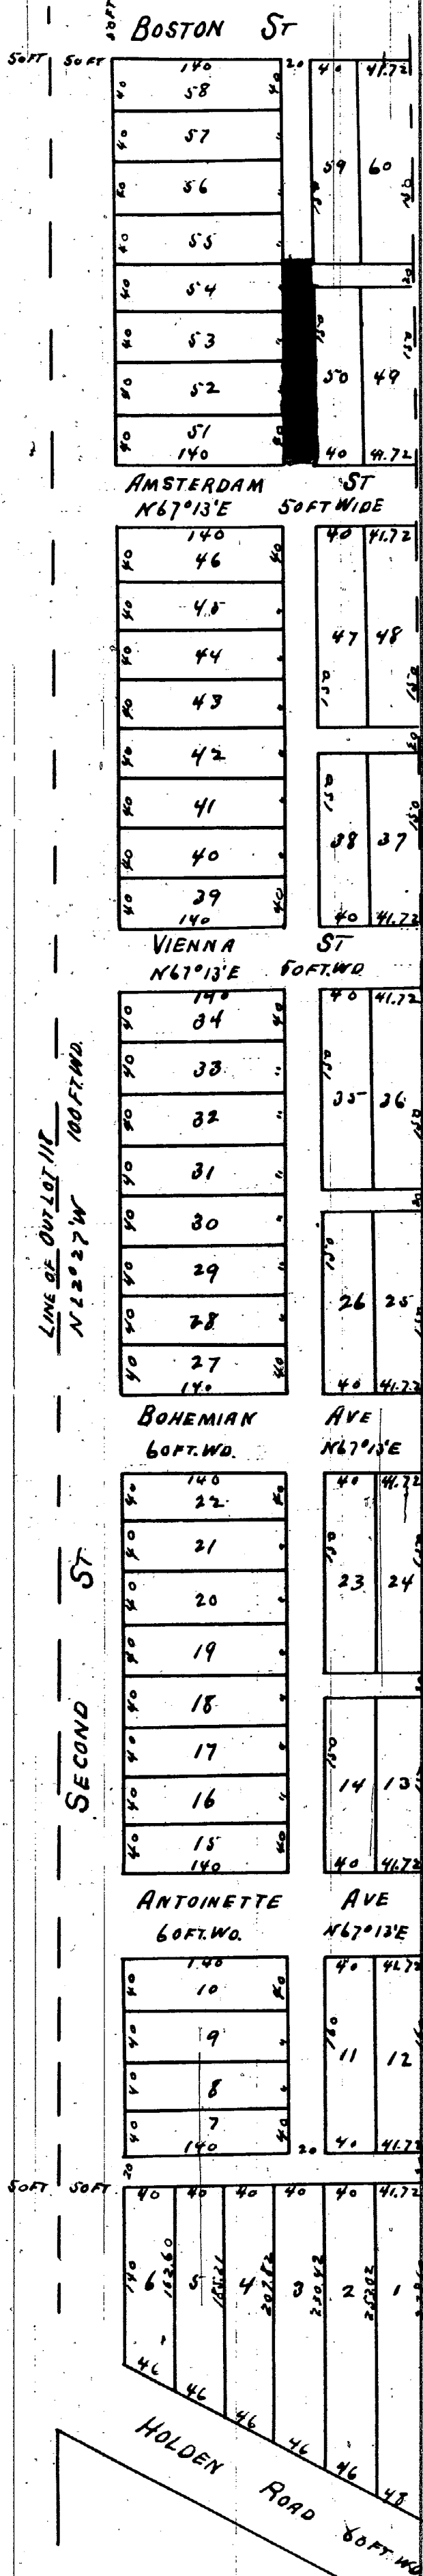

Approved Detroit Nov 21, 1870
J. H. Ford

Received for record Nov 21st 1870 at 12 o'clock M.
the above is correct from actual survey Detroit Aug 2, 1870
Know all men by these presents that we Simon Mandlebaum and Mary A. Mandlebaum of the City of Detroit Wayne County Michigan have caused the above map or plat of Simon Mandlebaum's Subdivision of Outlot 117 one hundred and sixteen of the Cass Farm to be made by John F. Munro Surveyor of the City of Detroit and do hereby adopt and dedicate the streets and alleys in said plat for Public use
Witness our hands and seals this eighteenth day of September A.D. 1870

Witness
C.E. Hickey
W.A. Moore
State of Michigan }
County of Wayne }
severely before me
Simon Mandlebaum
the same persons who executed the above plat and acknowledged that the annexed plat is a correct diagram of the Subdivision by Simon Mandlebaum of Outlot 117 numbered by them.
and that the said Mary A. Mandlebaum on a separate and apart from her said husband acknowledged that she executed the same freely and without any fear of a compulsion from any one

On this 18th day of September, one thousand eight hundred and seventy, a notary public in and for said County, personally appeared Simon Mandlebaum and Mary A. Mandlebaum his wife to me known to be the same persons who executed the above plat and acknowledged that the annexed plat is a correct diagram of the Subdivision by Simon Mandlebaum of Outlot 117 numbered by them.
and that the said Mary A. Mandlebaum on a separate and apart from her said husband acknowledged that she executed the same freely and without any fear of a compulsion from any one

Simon Mandlebaum
Mary A. Mandlebaum

W.A. Moore
A Notary Public
Wayne County Michigan

Know all men by these presents that I Mary C. Canfield of the City of Detroit State of Michigan do hereby dedicate the west easterly fifty feet of the eastern part of Outlot one hundred and eighteen Cass Farm as and for a public street as shown by the plat hereto annexed.

Witness
N.B. Ledyard
William F. Foxen
State of Michigan }
County of Wayne }

On this tenth day of October one thousand eight hundred and seventy, a notary public in and for said County, personally appeared Mary C. Canfield of Detroit Wayne County Michigan to me known to be the same person who signed the foregoing certificate of dedication and acknowledged that she adopted the foregoing plat and dedicated second street thereon for Public Use.


William F. Foxen Notary Public
Wayne Co. Mich

SUBDIVISION OF
BLOCK No 9
— "McDOUGALL FARM," —

Know all men by these presents that I Anna M. Stevens of Detroit Wayne County Michigan do present for record the within plat of Subdivision of Block (9) nine McDougall Farm Detroit Michigan for the purpose of having the same recorded according to law.
Witness my hand and seal at Detroit this 15th day of August A.D. 1872
In presence of
Along Eaton
Mary F. Gray

State of Michigan }
County of Wayne }
On this 16th day of August A.D. 1872, personally appeared before me a notary public in and for said County Anna M. Stevens known to me to be the person who executed the above and acknowledged the same to be her free act and deed also appeared at the same time John F. Munro Surveyor who also acknowledged that he certified to said plat as his free act and deed.

Along Eaton
Notary Public
Wayne County
Michigan

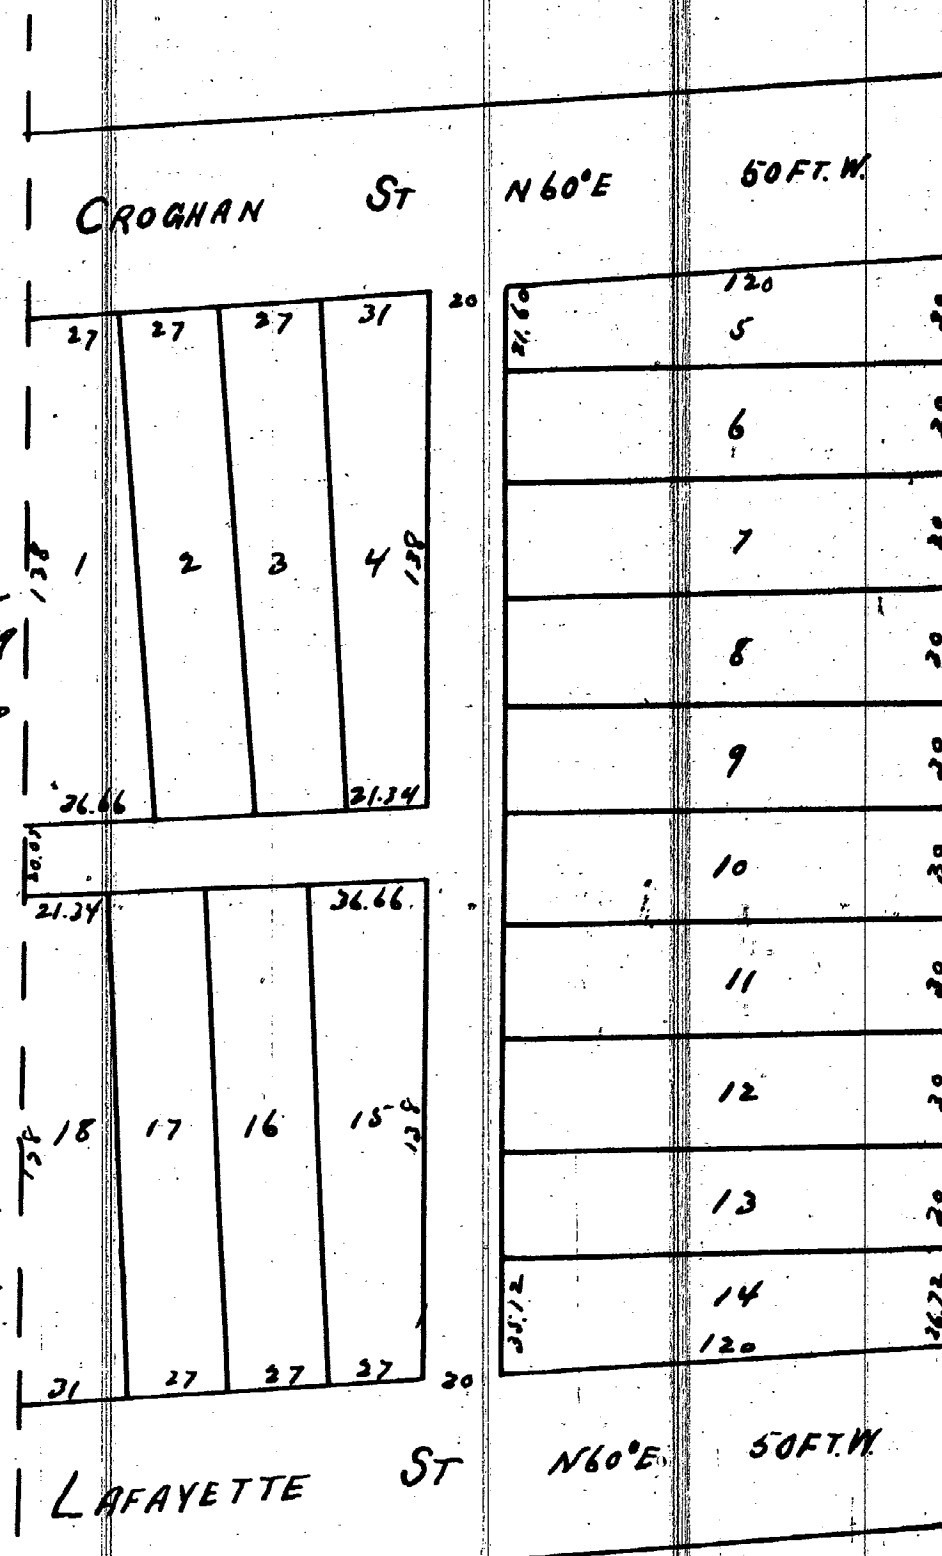

I hereby certify that these plat are correct copies of the plat now on record in the Register of Deeds office, being made under the supervision of the Auditor General by tracing the plat on record and affixing thereto carefully compared copies of the dedications and certificates.
Dated this 7th day of July 1910
Geo. W. Bennett
Clark and Childs Deft.

Approved Aug 13 1872
J. H. Ford
J. F. Canfield
Emily Wendell
Commissioners
in place of
the City of Detroit

The above is correct from actual survey
Detroit Aug 2 1872.
John F. Munro Sur

Rec'd for record Aug 24 1872 at 8 o'clock A.M.
Along Eaton Register

This is to certify that the above plat has been compared with the original plat of record in the office of Register of Deeds of Wayne County, and found to be a true copy of the same.
A. H. McManis
Surveyor