


**SUBDIVISION OF THAT PART OF
THE REAR CONCESSION OF
PRIVATE CLAIM NO. 182
— N.W. OF GRATIOT ROAD —**

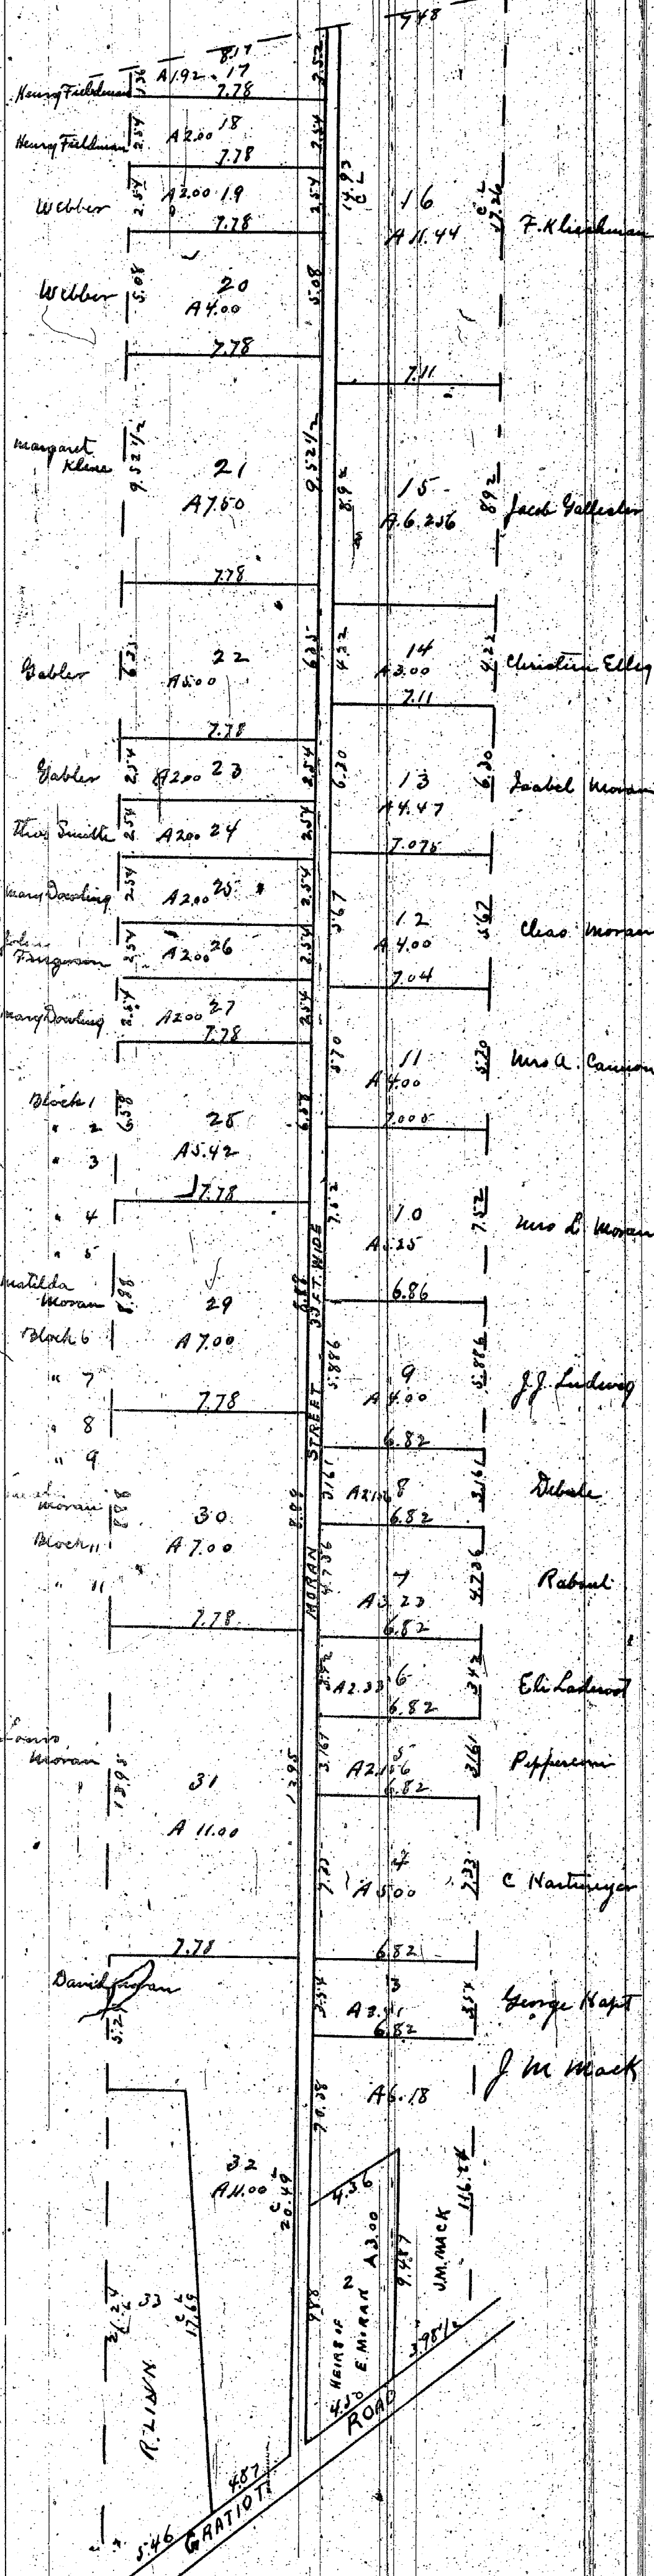

Received for record May 25th 1871 at 10 o'clock A.M.
Know all whom it may concern that we the undersigned owners of piece and parcels of land represented on the within plane of subdivision have caused the within plat to be made and numbered and recorded that each tract or parcel may be legally described by its number.

Along Eaton Register
John M Mack
Albert Bruntzinger
F. P. Pfeiffer
Francis De Paul
John Ferguson
Mary Dowling
H. J. Under
Kathleen Michel
George Galati
Jacob Gallister
Louis Moran
Abelina Conston
Isabelle Moran
Simon Hunt
Henry Fieldman
Frederick W. Ryker
Ferdinand Klusman
Charles Weber

State of Michigan ss
County of Wayne
On the days between the ninth and the twenty-fifth days of May in the year of our Lord one thousand eight hundred and seventy-one before me one of the Justices of the Peace in and for said County personally came the above named Albert Bruntzinger, F. Pfeiffer, Francis De Paul, John Ferguson, Mary Dowling, Kathleen Michel, George Galati, Jacob Gallister, Louis Moran, Henry Fieldman, Frederick W. Ryker, Ferdinand Klusman, Simon Hunt, known to me to be the persons who executed the foregoing instrument and acknowledged the same to be their free act and deed for the purpose therein expressed.
Signed in presence of
John M. Mack (to all)
Henry J. Under (to first 8 named)
John M. Mack
Justice of the Peace

**TREGENT'S SUBDIVISION
— OF OUT LOT 188 —
NORTH OF FREMONT ST
— L. BEAUBIEN FARM —**

Richard Lindley, City Clerk
Informs us that a portion of Lot 5 of this plat is now used for street (we are of the opinion that it is the East 20 feet. See Clerk's Office of Sept 22nd 1871 to 27th 1871 - Filed by W. P. Phelps)

The above is correct from Survey, Detroit.
July 6th 1872 John F. Munroe, Secy.
Sheds in accordance with plan of the City
Engine Robinson, City Surveyor
Approved August 2nd 1872 J. N. Ford
Surveyor
Commissioner of the City

Received for record August 7 1872 at 3 o'clock P.M.
Know all men by these presents that L. Patrick Tregent, do present for record the above plat of the subdivision of Out Lot 188, one hundred and eighty-eight north of Fremont Street of the Lambert Beaubien Farm City of Detroit in the County of Wayne Michigan and do hereby dedicate to the perpetual use of the Public all streets and alleys therein laid out.
Witness my hand and seal this 7th day of August A.D. 1872
Patrick Tregent

State of Michigan ss
County of Wayne
On this 7th day of August A.D. 1872 before me a Notary Public in and for said County personally appeared Patrick Tregent known to me to be the person who executed the above instrument and acknowledged the same to be his free act and deed.
Henry Campau Notary Public
Wayne Co. Mich.

State of Michigan ss
County of Wayne
On this seventh day of August A.D. 1872 before me a Notary Public in and for said County personally appeared John F. Munroe known to me to be the person who testified to the within plat, and acknowledged the same to be his free act and deed.
Henry Campau Notary Public
Wayne Co. Mich.

I hereby certify that these plats are correct copies of the plats now on record in the Register of Deeds office, being made under the supervision of the Auditor General by tracing the plats on record and affixing thereto carefully compared copies of the dedications and certificates.
Dated this 8th day of July 1910
Geo W. Bennett
Clerk and Ex. Secy. of the City

