


PLAT
OF PART OF
"WYANDOTTE"

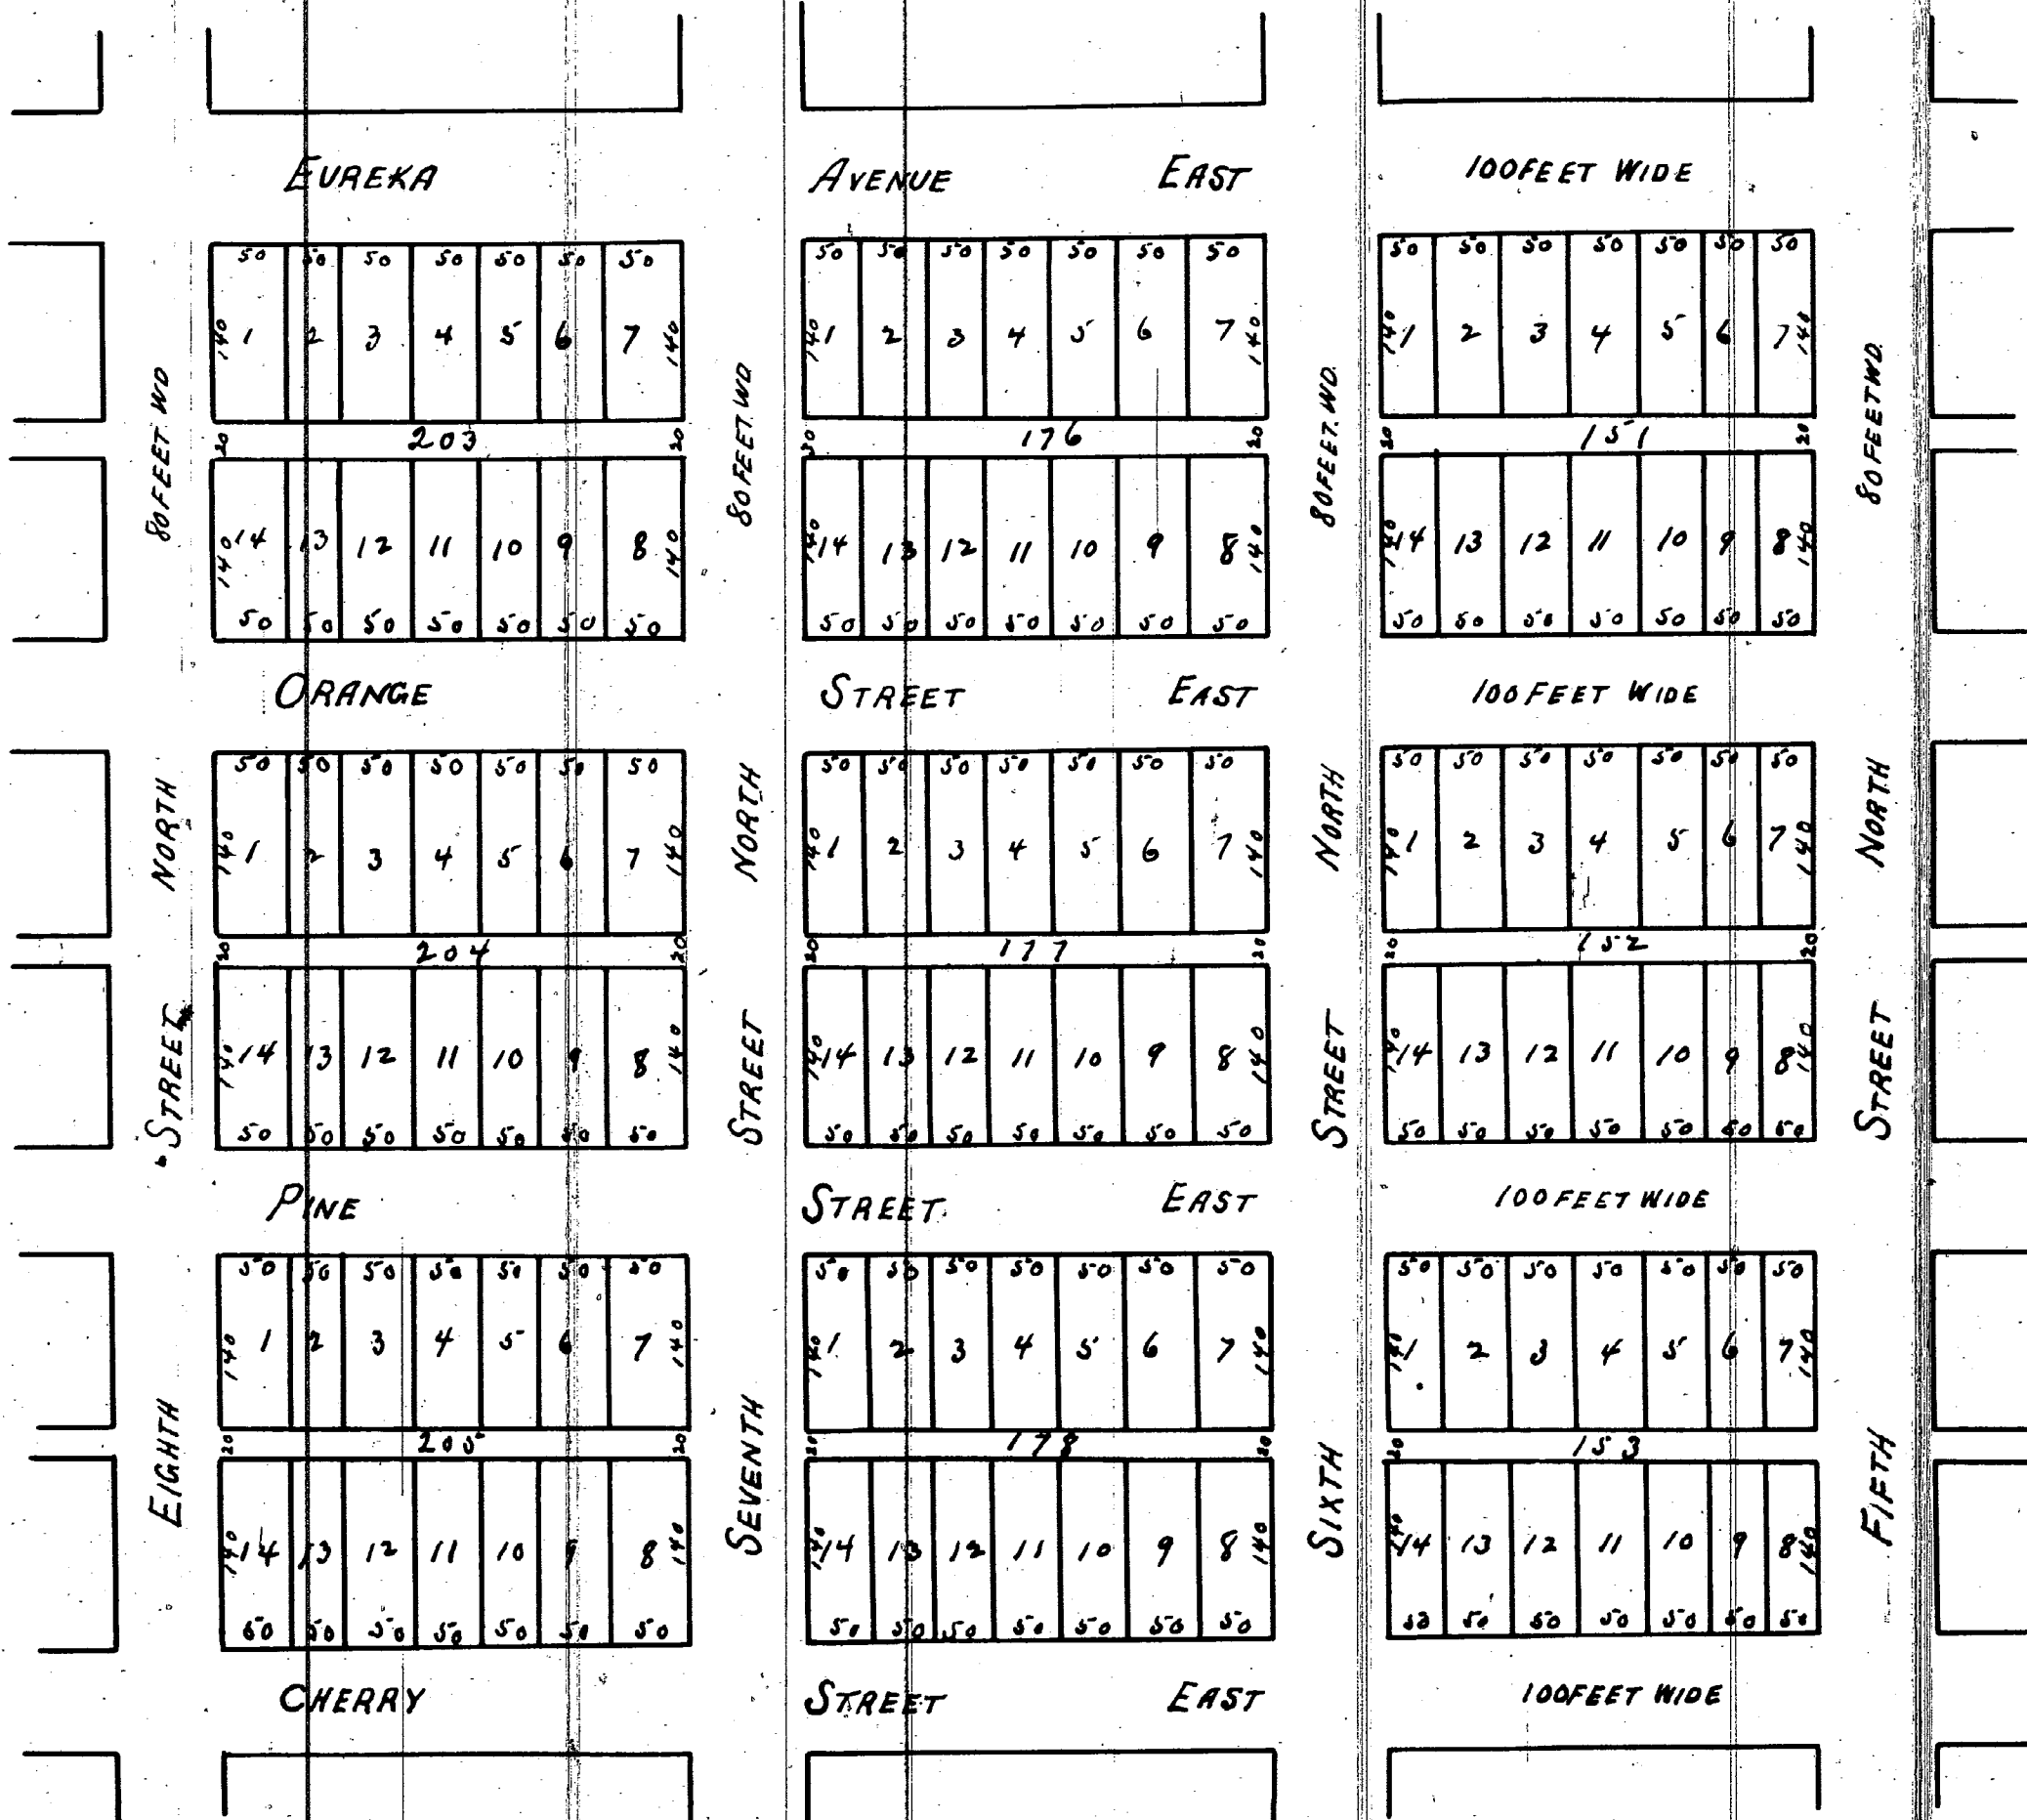

Registers Office
Wayne County MI.

Recd for Record Dec 28th 1864 at
4 1/4 P.M. E. N. La Croix Reg.
By H. R. Howland Dep.

I certify the above to be correct from actual
survey. Dec 16th 1864 John F. Munro Sur.

We M. Tracy Howe, Silas M. Holmes and Thomas W. Lockwood Proprietors
in Trust for the Land Covered by the Annexed Plat of Part of the Village of Wyandotte
Wayne County Michigan do hereby adopt the said Plat as true and correct
Plan of so much of said Village

State of Michigan } ss. On this 28th day of December A.D. 1864 before me a Notary
County of Wayne } Public in and for said County Personally came the above
Named M. Tracy Howe by Eber B. Ward his Attorney Silas M. Holmes and T. W. Lockwood
Known to me to be the Persons who executed the foregoing Instrument and Ack-
nowledged the same to be Executed by them freely

W. H. Bronson
Notary Public
Wayne Co. Mich.

On this Fourth day of March A.D. 1865 personally appeared before me a
Notary Public in and for Wayne County State of Michigan John F. Munro Within
named and acknowledged that he executed the above plat

This is to certify that the above plat has been
compared with the original plat of record in the
office of Register of Deeds of Wayne County, and
found to be a true copy of the same.

A. H. Willmarth
Surveyor.

W. H. Bronson
Notary Public
Wayne Co. Mich.

I hereby certify that this plat is a correct copy of the plat now on record in the
Register of Deeds office, being made under the supervision of the Auditor General
by tracing the plat on record and affixing thereto a carefully compared copy
of the ~~dedication and certification~~

Dated this 28th day of June 1910

Geo. W. Bennett
Clark and Genl. Supt