


PLAT OF
 "ALFRED RUSSELL'S"
 SUBDIVISION OF PART OF THE
 "CHENE FARM,"
 IN THE CITY OF DETROIT
 MICH.

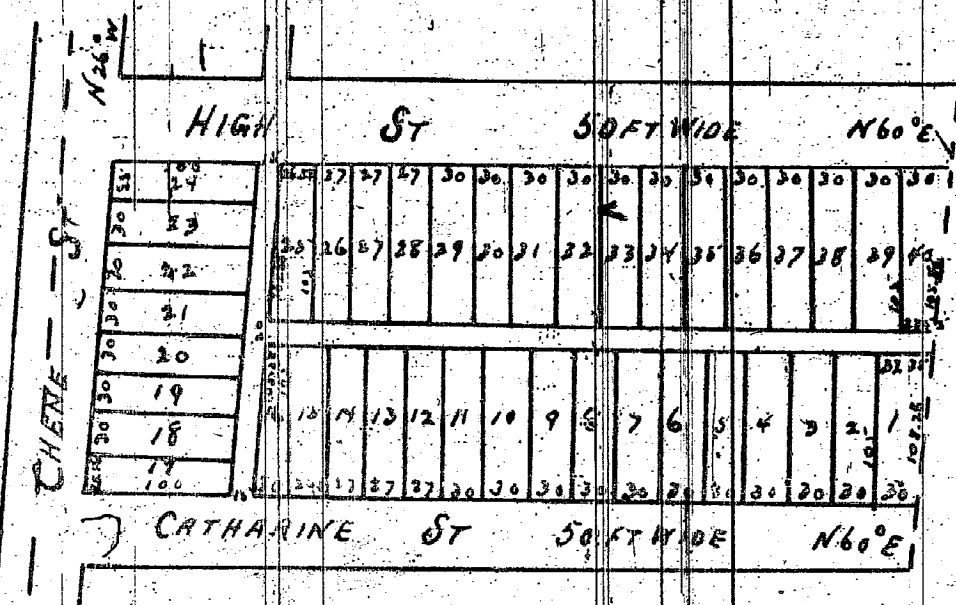

We hereby consent to and approve the above plan of
 Alfred Russell's subdivision of part of the Chene Farm
 in the City of Detroit.

Signed: E. C. Walker } Board of
 H. P. Russell } Commissioners
 Geo. Jones }

Witness my hand and seal this 10th day of July A.D. 1857.

This is to certify that the above plat has been
 compared with the original plat of record in the
 office of Register of Deeds of Wayne County and
 found to be a true copy of the same A.D. 1903

A. H. Willmarth

Surveyor

Received for Record March 17th 1859 at 10 O'clock A.M.
 H. S. Roberts
 Register

Be it remembered that I Alfred Russell who am the proprietor of the land
 described in the within and foregoing plat do hereby acknowledge the said
 plat as my free act and deed and further do by these presents grant
 give and dedicate to the public use forever the streets and alleys on said
 plat laid out and designated as such.

In witness whereof I have hereunto set my hand and seal this
 thirteenth day of April A.D. 1857.

Signed, sealed & delivered
 in presence of
 E. C. Walker
 H. P. Russell


Signed Alfred Russell

State of Michigan } ss. On this thirteenth day of April A.D. 1857 before me a
 County of Wayne } Notary Public within and for said County personally appeared the above
 named Alfred Russell known to me to be the person mentioned in and who
 executed the foregoing instrument and acknowledged the same to be
 his free act and deed.

Witness my hand and seal this thirteenth day of April A.D. 1857

Signed E. C. Walker
 Notary Public
 Wayne County
 Michigan

PLAT OF
 "SUBDIVISION OF LOT 1 AND 2"
 OF MULLETT AND HASTINGS STREET
 "C. MORAN FARM"
 IN CITY OF DETROIT, COUNTY OF
 "WAYNE AND STATE OF MICH."

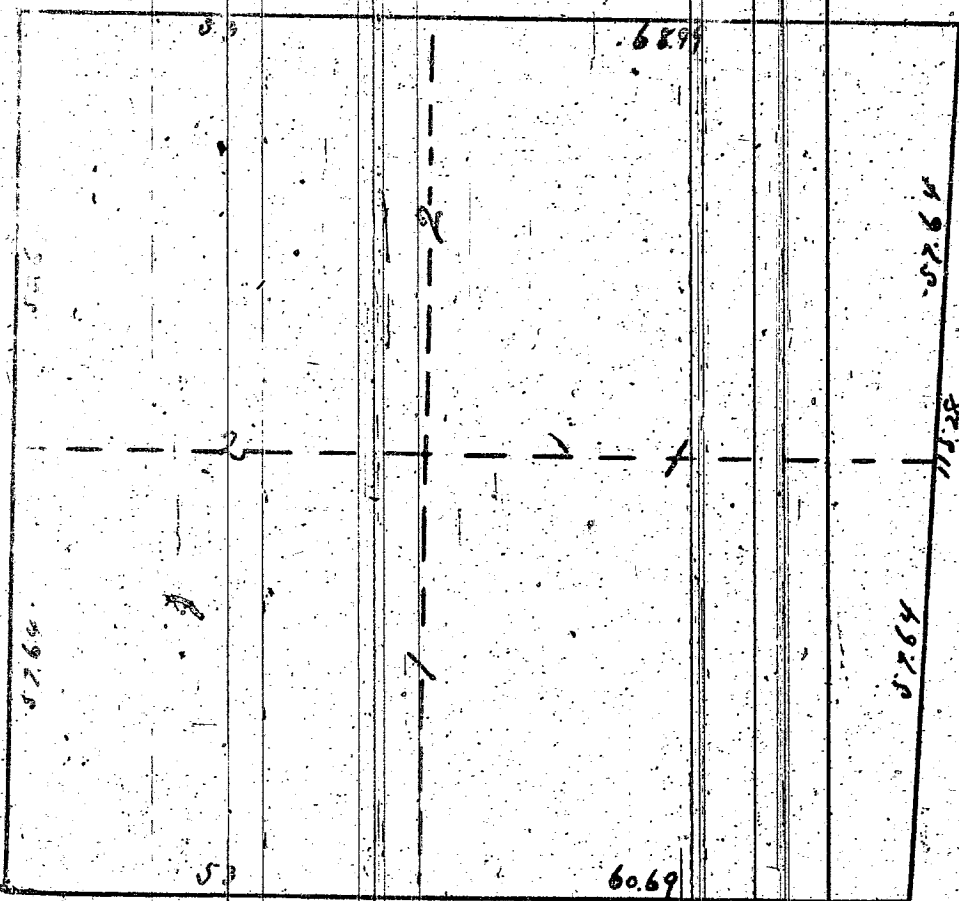

MULLETT ST. 50 FT
 N 60° E

This is to certify that the above plat has been
 compared with the original plat of record in the
 office of Register of Deeds of Wayne County and
 found to be a true copy of the same A.D. 1903

A. H. Willmarth

Surveyor

Received July 11th 1859 at 5 1/2 O'clock P.M.
 H. S. Roberts
 Register

Know all men by these presents that we Joseph Wittelsberger and
 Francis Wittelsberger of the City of Detroit, County of Wayne and
 State of Michigan have executed the within plat for the purpose of
 having the same recorded according to the requirements of law.
 In witness whereof we have hereunto set our hands and seals
 this 9th day of July A.D. 1859.

In presence of
 M. A. Chase
 Joseph Rademacher

Joseph Wittelsberger
 Francis Wittelsberger

State of Michigan } ss.
 County of Wayne }

On this ninth day of July A.D. 1859 before me an attorney
 Public in and for said County personally appeared Joseph Wittelsberger
 and Francis Wittelsberger known to me to be the persons who executed
 the foregoing plat and acknowledged the same to be their
 free act and deed.

Joseph Rademacher
 Notary Public
 Wayne County
 Michigan

I hereby certify that these plats are correct, copies of the plats
 now on file in the Register of Deeds office, being made under
 supervision of the Auditor General by placing the plats on
 record and affixing thereto carefully compared copies of
 the dedications and certificates.

Dated this 28th day of June 1903
 Geo. W. Willmarth
 Clerk and. Genl. Supt.