


PLAT OF  
 "ALFRED RUSSELL'S"  
 SUBDIVISION OF PART OF THE  
 "CHENE FARM,"  
 IN THE CITY OF DETROIT  
 MICH.

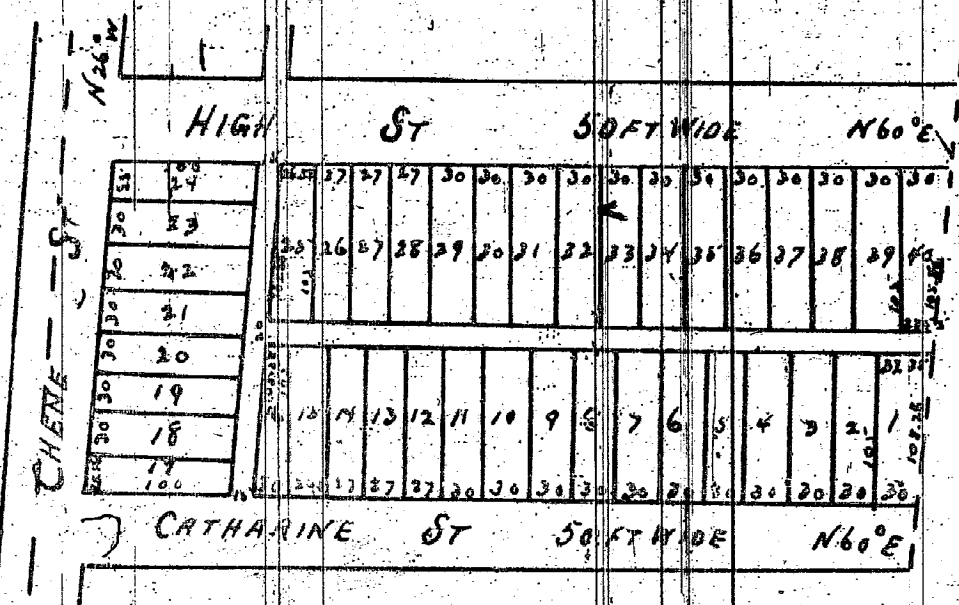


We hereby consent to and approve the above plan of  
 Alfred Russell's subdivision of part of the Chene Farm  
 in the City of Detroit.  
 Signed: E. C. Walker } Board of  
 H. P. Russell } Commissioners  
 and dated July 10<sup>th</sup> A.D. 1857.

This is to certify that the above plat has been  
 compared with the original plat of record in the  
 office of Register of Deeds of Wayne County and  
 found to be a true copy of the same A.D. 1903  
 A. H. Willmarth  
 Surveyor

Received for Record March 17<sup>th</sup> 1859 at 10 O'clock A.M.  
 H. S. Roberts  
 Registrar  
 Be it remembered that I Alfred Russell who am the proprietor of the land  
 described in the within and foregoing plat do hereby acknowledge the said  
 plat as my free act and deed and further do by these presents grant  
 give and dedicate to the public use forever the streets and alleys on said  
 plat laid out and designated as such.  
 In witness whereof I have hereunto set my hand and seal this  
 thirteenth day of April A.D. 1857.  
 Signed, sealed & delivered  
 in presence of  
 E. C. Walker  
 H. P. Russell  
 Signed Alfred Russell

State of Michigan } ss. On this thirteenth day of April A.D. 1857 before me a  
 County of Wayne } Notary Public within and for said County personally appeared the above  
 named Alfred Russell known to me to be the person mentioned in and who  
 executed the foregoing instrument and acknowledged the same to be  
 his free act and deed.  
 Witness my hand and seal this thirteenth day of April A.D. 1857  
 Signed: E. C. Walker  
 Notary Public  
 Wayne County  
 Michigan

PLAT OF  
 "SUBDIVISION OF LOT 1 AND 2"  
 OF MULLETT AND HASTINGS STREET  
 "C. MORAN FARM"  
 IN CITY OF DETROIT, COUNTY OF  
 WAYNE AND STATE OF MICH.

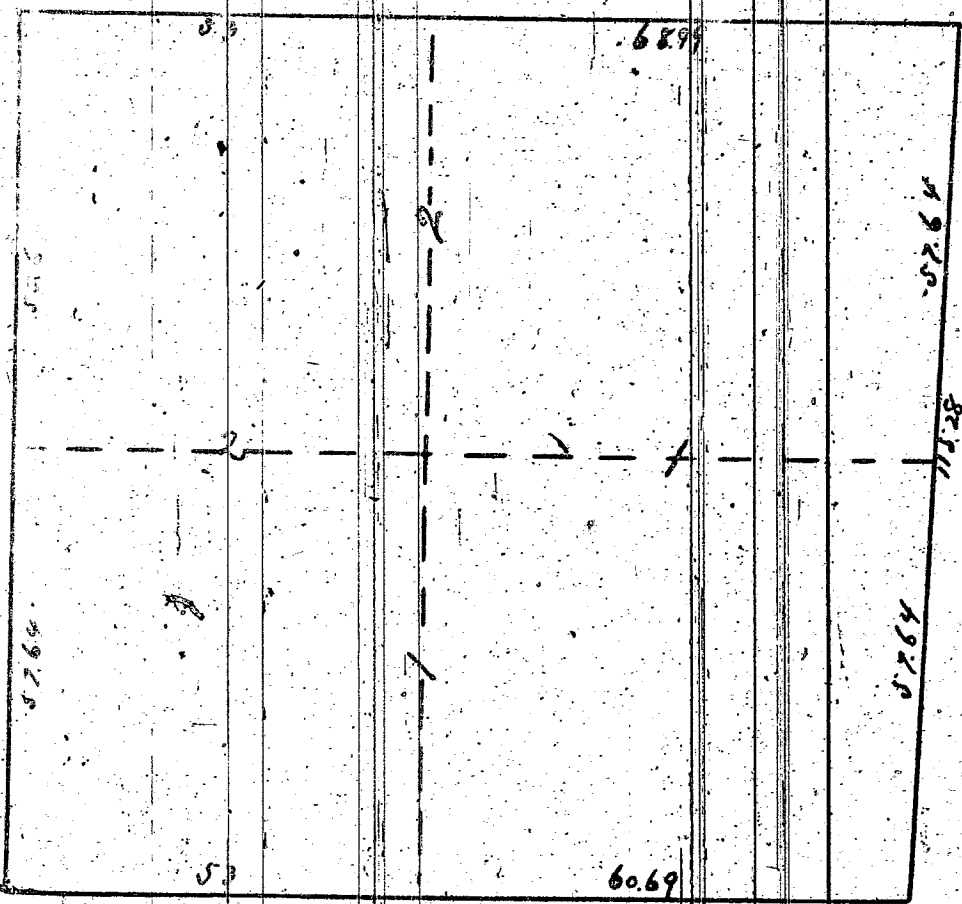

MULLETT ST. 50 FT  
 N 60° E

This is to certify that the above plat has been  
 compared with the original plat of record in the  
 office of Register of Deeds of Wayne County and  
 found to be a true copy of the same A.D. 1903  
 A. H. Willmarth  
 Surveyor

Received July 11<sup>th</sup> 1859 at 5 1/2 O'clock P.M.  
 H. S. Roberts  
 Registrar  
 Know all men by these presents that we Joseph Wittenberger and  
 Francis Wittenberger of the City of Detroit, County of Wayne and  
 State of Michigan have executed the within plat for the purpose of  
 having the same recorded according to the requirements of law.  
 In witness whereof we have hereunto set our hands and seals  
 this 9<sup>th</sup> day of July A.D. 1859.  
 In presence of  
 M. A. Chase }  
 Joseph Rademacher }  
 Joseph Wittenberger  
 Francis Wittenberger

State of Michigan } ss.  
 County of Wayne } On this ninth day of July A.D. 1859 before me a Notary  
 Public in and for said County personally appeared Joseph Wittenberger  
 and Francis Wittenberger known to me to be the persons who executed  
 the foregoing plat and acknowledged the same to be their  
 free act and deed.  
 Joseph Rademacher  
 Notary Public  
 Wayne County  
 Michigan

I hereby certify that these plats are correct, copies of the plats  
 now on file in the Register of Deeds office, being made under  
 supervision of the Auditor General by placing the plats on  
 record and affixing thereto carefully compared copies of  
 the dedications and certificates.  
 Dated this 28<sup>th</sup> day of June 1903  
 Geo. W. Willmarth  
 Clerk and. Genl. Supt.