11427

PLAT OF
"ALBERT CRANE'S SECTION"
OF THE
"CHENE FARM"

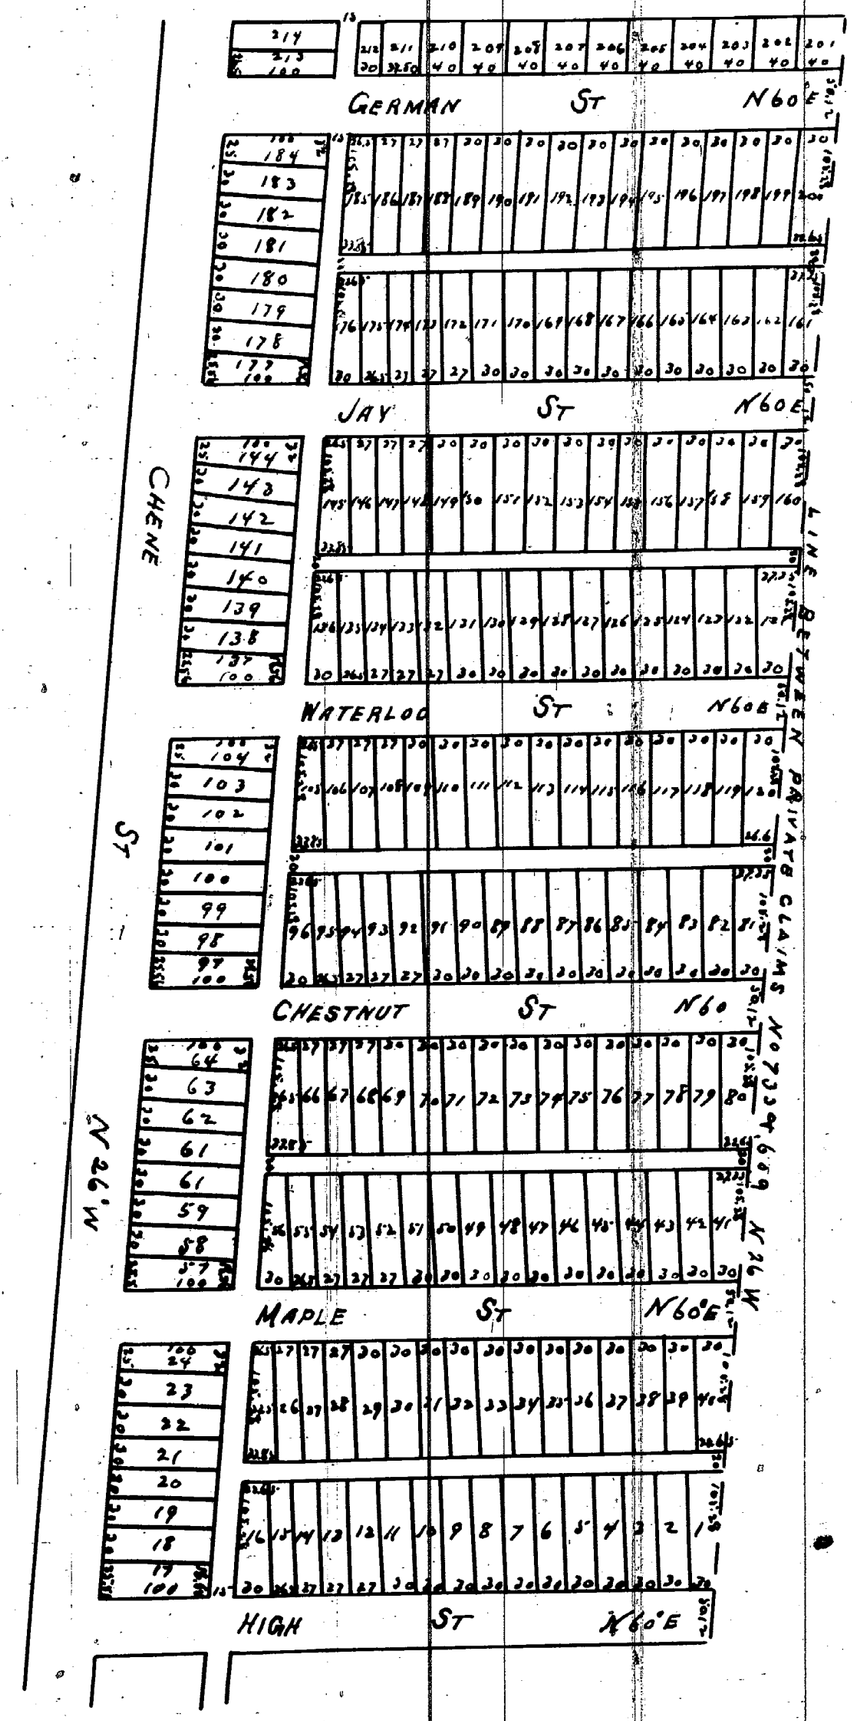

I hereby certify that this plat is a correct copy of the plat now on record in the Register of Deeds office, being made under the supervision of the Auditor General by tracing the plat on record and affixing thereto a carefully compared copy of the dedication and certificates.
Dated this 21st day of June 1910
Geo W Bennett
Clerk And. Civil Dist.

Received for Record June 2. 1863 at 10½ O'clock A.M.
E. N. Lacroix Register of Deeds
By E. P. Ranken Dep.

Know all men by these presents that we Albert Crane and Anna Crane his wife of the City of Detroit Michigan do hereby dedicate to the public all our right title and interest in the perpetual use of the streets and alleys on the above plat, reserving to ourselves our heirs and assigns the reversion thereof whenever the same may be discontinued by Law. Witness our hands and seals this thirteenth day of may 1863 at Detroit

In presence of
J. K. Barnes
Arthur Treduay

Albert Crane (seal)
Anna Crane (seal)

State of Michigan } ss.
Wayne County }

On this thirteenth day of May 1863 before me a Notary Public in and for the County aforesaid personally appeared Albert Crane and Anna Crane his wife to me known to be the persons described in and who executed the foregoing instrument and acknowledged the same to be their free act and deed. And the said Anna Crane wife of the said Albert Crane upon a private examination by me separate and apart from her said husband acknowledged that she executed the same freely and without any fear of or Compulsion from any one

Arthur Treduay
Notary Public
Wayne County
Michigan

I certify the above to be correct from actual Survey
Detroit May 18th 1863
John F. Munro Surv.

State of Michigan } ss. On this thirteenth day of May 1863 before me a
Wayne County } Notary Public in and for the said County personally
appeared John F. Munro Surveyor who is known to me to be the same
person who certified to the above plat and acknowledged the same to
be his free act and deed.

Arthur Treduay (Seal)
Notary Public
Wayne County
Michigan

This is to certify that the above plat has been compared with the original plat of record in the office of Register of Deeds of Wayne County, and found to be a true copy of the same.
A. H. Willmarth
Surveyor

ClibPDF - www.fastio.com