


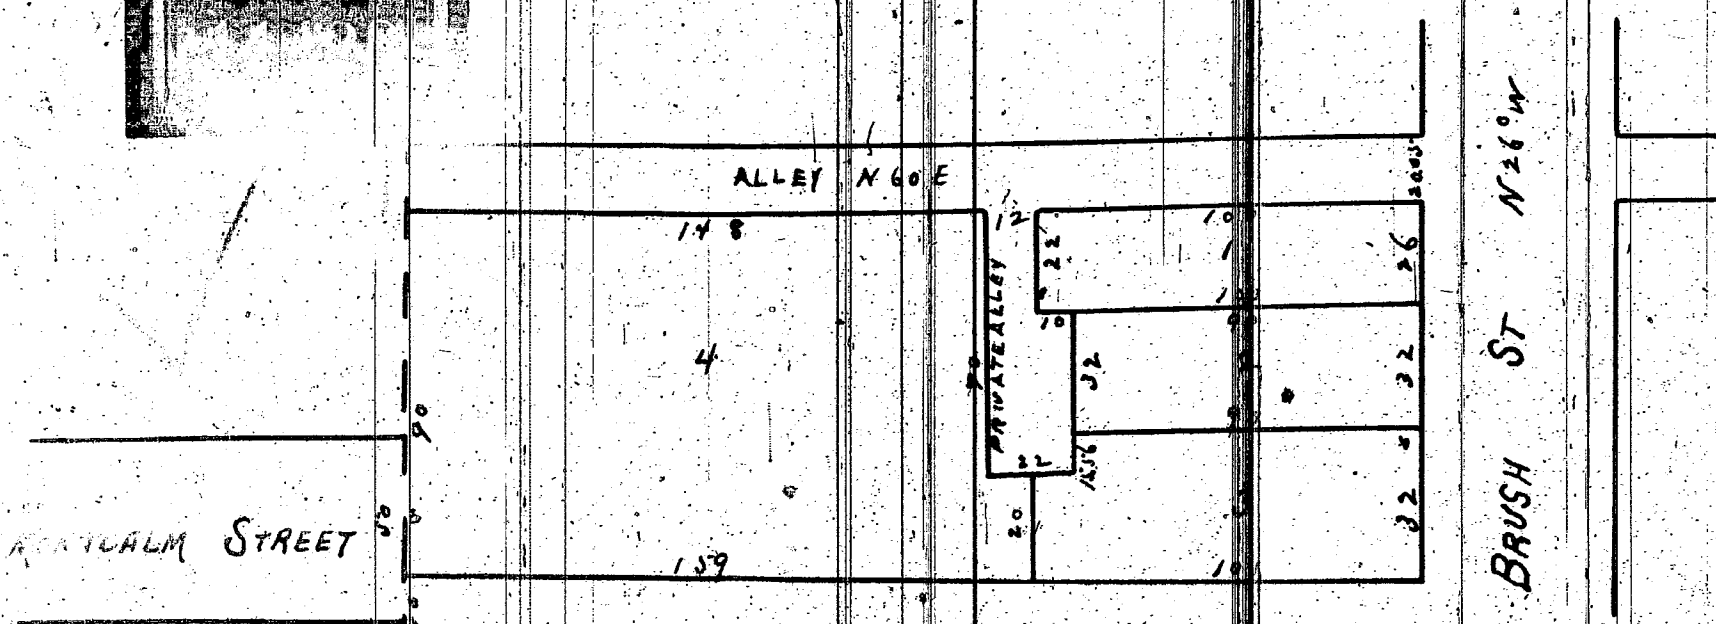

PLAT OF
 SUBDIVISION OF LOT 13
 OF THE SUBDIVISION OF PARK LOT 5
 AND PART OF THE BRUSH FARM

Received for Record January 21st 1865 at 2 1/4 O'clock P.M.
 Wm. E. Warner Register
 By W. Q. Vining Dep.

Know all men by these presents WE Benjamin Fisher and Tobitha Fisher
 wife the said Benjamin of Detroit Wayne County Michigan proprietors
 do hereby present this plat for public Record
 Witness our hands and seals this 21st day of January A.D. 1865
 In presence of }
 Henry Storking }
 B. Fisher (L.S.)
 Tobitha Fisher (L.S.)

State of Michigan }
 County of Wayne } On this 21st day of January A.D. 1865 before me the
 undersigned a Notary Public in and for said County
 personally appeared Benjamin Fisher and Tobitha his wife known to me
 to be the persons who executed the foregoing instrument and acknowledged
 the same to be their free act and deed and the said Tobitha Fisher
 wife of the said Benjamin on a private examination by her separate and
 apart from her said husband acknowledged that she executed the same
 freely and without any fear of or compulsion from any one


Henry Storking
 Notary Public
 Wayne County Mich.

State of Michigan }
 County of Wayne } On this Twentyfirst day of January A.D. 1865 personally
 appeared before me the undersigned a Notary Public
 in and for said County John F. Munro known to me to be the person
 who executed the certificate herein as such and acknowledged that
 he had made the same

Arthur Treloar
 Notary Public
 Wayne County
 Michigan

This is to certify that the above plat has been
 compared with the original plat of record in the
 office of Register of Deeds of Wayne County and
 found to be a true copy of the same.
 A. H. Waplesworth
 Surveyor

ALBERT CRANE'S SUBDIVISION
 OF THE PLAT OF LOT 176
 L. BEAUDIEN, ARRI
 NORTH OF AND S. 40 E. SOUTH OF
 C. E. YIELDS NO SUBDIVISION
 THE NORTH HALF OF LOT 176

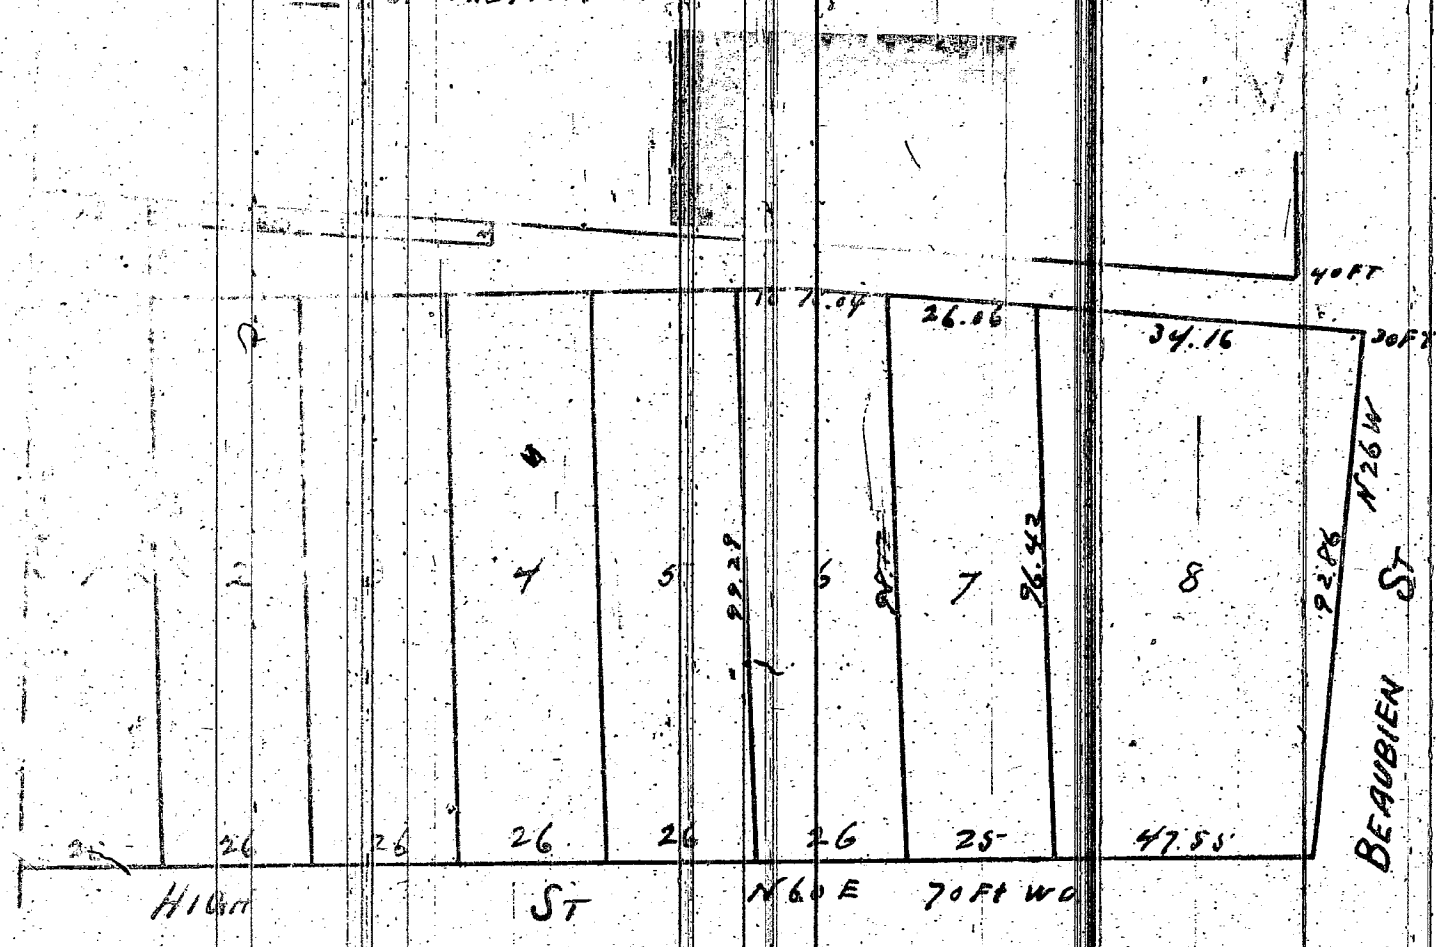

Know all men by these Presents that we Albert Crane and
 Anna Crane his wife of Detroit Michigan do present this
 Plat for public record
 Witness our hands and seals this 26th day of
 1864
 Signed & sealed
 in the presence of }
 A. H. Duncan }
 W. B. Wesson }

Albert Crane (L.S.)
 Anna Crane (L.S.)

State of Michigan }
 Wayne County } Personally appeared before me a Notary
 Public in and for said County first
 sixth day of July 1864 Albert Crane & Anna Crane his wife
 who acknowledged they executed this instrument for the uses
 & purposes mentioned and the said Anna Crane wife of the
 said Albert on a private examination separate and apart
 from her husband acknowledged that she executed the same
 freely and without any fear or compulsion of any person

(L.S.) Joseph Kishner
 Notary Public
 Wayne County
 Michigan

This is to certify that the above plat has been
 compared with the original plat of record in the
 office of Register of Deeds of Wayne County and
 found to be a true copy of the same.
 A. H. Waplesworth
 Surveyor

I certify the above to be correct from survey
 & calculation Detroit May 11th 1864
 John F. Munro
 I hereby certify that these plats are correct copies of the plats
 now on record in the Register of Deeds office, being made
 under the supervision of the Auditor General by tracing
 the plats on record and affixing thereto carefully compared
 copies of the dedications and certificates.
 Dated this 29th day of June 1910
 Geo W Bennett
 Clerk Aud. Genl's Dept.