


CANDLER'S.
SUB^N OF LOTS 125 & 126,
L. BEAUBIEN FARM.

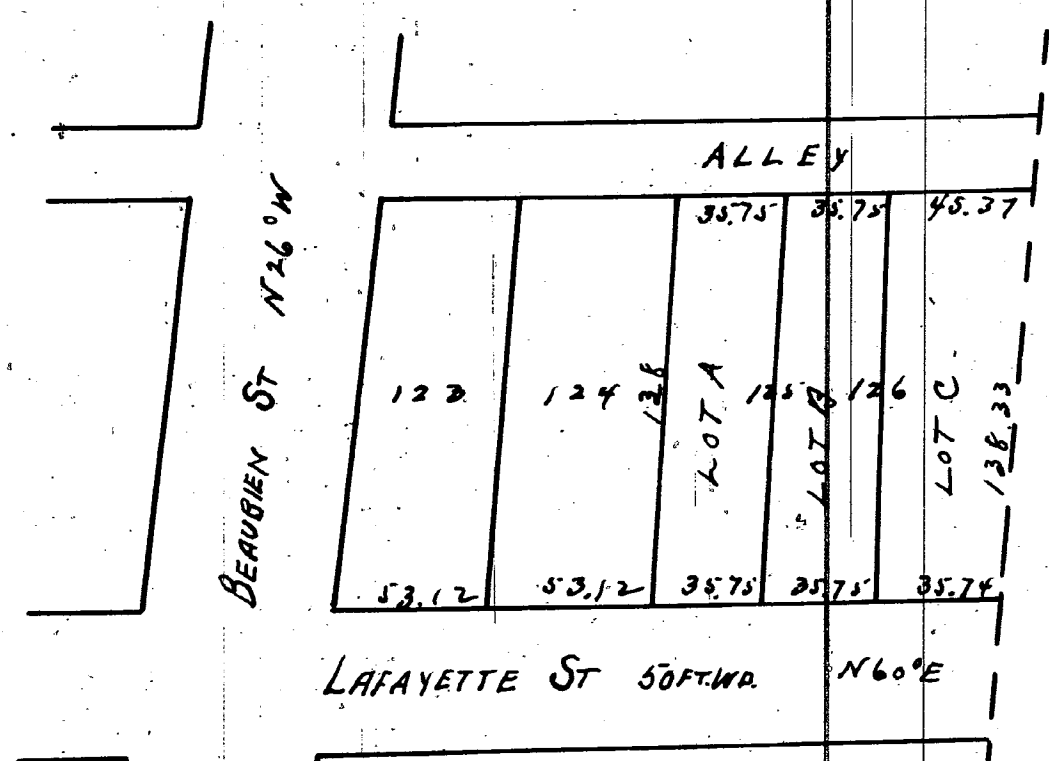

I hereby certify the above plat to be correct
from actual survey & calculation.
Eugene Robinson
City Surveyor

Received for Record April 20th 1865 at 5 O'clock P.M.
W. E. Warner Register


Horner W. Candler (L.S.) William R. Candler (deal) James W. Candler (deal)
Emma Candler (deal) Eleanor S. Candler (deal) Sarah Ann Candler (deal)
Proprietors.

State of Michigan }
County of Wayne } M. On this Ninth day of January A.D. 1865 per-
sonally appeared before me the undersigned
a Notary Public in and for said County Horner W. Candler
William R. Candler and James W. Candler the proprietors of the Lands
described in the within Plat, and Emma Candler, Eleanor S. Candler and
Sarah Candler their respective wives known to me to be the persons
described in said Plat, and who severally acknowledged the exe-
cution thereof to be their free act and deed.
And the said Emma, Caroline and Sarah being on a pri-
vate examination by me separately and apart from their respective
Husbands each for herself, acknowledged that they executed
the same freely for the purposes therein contained without fear
of or compulsion on the part of any one.

Duncan Mackay
Notary Public,
Wayne County Michigan

This is to certify that the above plat has been
compared with the original plat of record in the
office of Register of Deeds of Wayne County, and
found to be a true copy of the same.
A. H. Willmarth
Surveyor

SUBDIVISION
E 1/2 OF N.W. 1/4 SEC. 29 T. 1 S. R. 11 E.

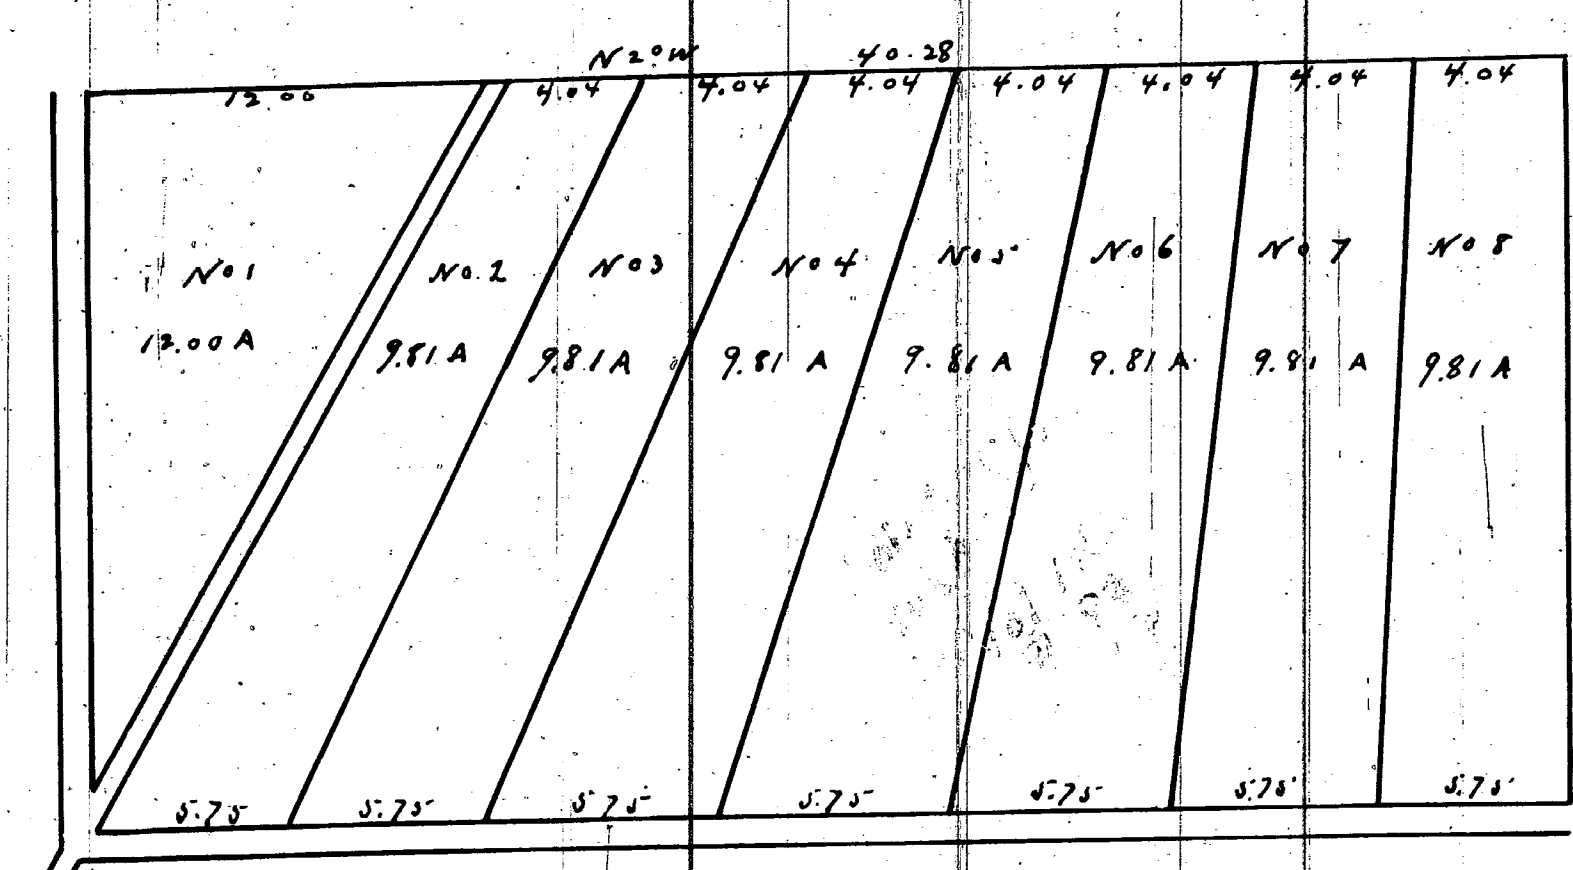

I hereby certify the above survey and calculation to be
correct Greenfield June 21st 1865
Nicholas Thelen
County Surveyor & Civil Engineer.

I hereby certify that these plats are correct copies of the plats now on record
in the Register of Deeds office, being made under the supervision of the Auditor
General by tracing the plats on record and affixing thereto carefully compared
copies of the indications and certificates.

Dated this 29th day of June 1910
Geo. W. Bennett
Clark Aud. Genl. Supt.

Received for Record June 27th 1865 at 3 1/2 O'clock P.M.
Wm. E. Warner Register

Know all men by these presents that I Jacob Cabbet
owner of the Lands lying in the Township of Greenfield in the
County of Wayne and State of Michigan as is more par-
ticularly described as the East half of the North-west
Quarter of Section Twenty nine in Township one North of
Range 11 East. Having adopted the above Plat & Plan
of said Land as surveyed and described above.
In Witness whereof I have hereunto set my hand &
seal the 13th day June A.D. 1865

In presence of }
J. K. Gillet }
C. M. Laughlin }
Jacob Cabbet (L.S.)

State of Michigan }
County of Wayne } M. On the 13th day of June A.D. 1865 before
me a Notary Public in and for said
County personally appeared Jacob Cabbet known to me to
be the person who executed the above instrument or plat and
acknowledged the same to be his free act and deed for
the uses and purposes therein contained

Thaddeus K. Gillet
Notary Public
Wayne Co. Mich.

This is to certify that the above plat has been
compared with the original plat of record in the
office of Register of Deeds of Wayne County, and
found to be a true copy of the same.
A. H. Willmarth
Surveyor