

11433


SUBDIVISION
OF LOTS 4 TO 15 INCLUSIVE

"RIOPELLE FARM"

NORTH OF GRATIOT STREET.

Received for Record April 28th A.D. 1864
at 3 1/4 o'clock P.M.

E. N. Lacroix Register
By E. Boehm Deputy

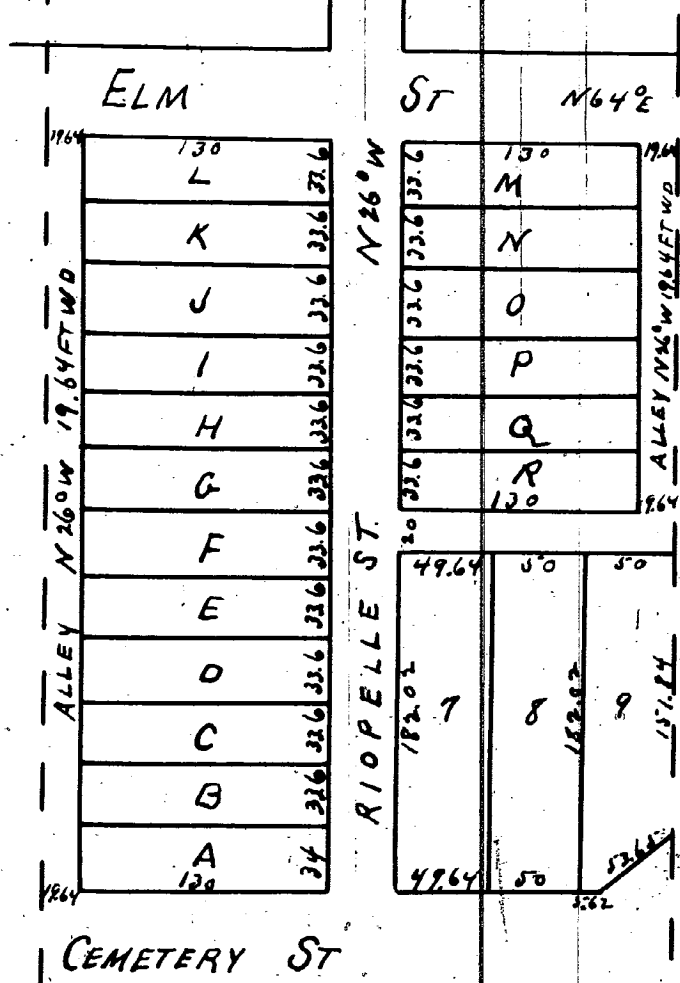

I certify the above to be correct from survey
Detroit Feb'y 1864

John F. Munroe

I, the undersigned owner of the Lots 4 to 15 inclusive of the Riopele Farm north of Gratiot street in the City of Detroit, State of Michigan do hereby certify, that I have adopted the within plat and plan of said land as surveyed and subdivided into lots, blocks and allots by John F. Munroe Surveyor the within survey of I have hereto set my hand and seal the twenty eighth day of April A.D. Eighteen hundred and sixty four.

(Seal)
E. N. Lacroix
Notary Public
Wayne Co. Mich.

On this twenty eighth day of April A.D. 1864 before the undersigned a Notary Public personally came the within named Edouard N. Lacroix who to me personally known to be the individual described in and who executed the within instrument of writing & acknowledged that he executed the same

This is to certify that the above plat has been compared with the original plat of record in the office of Register of Deeds of Wayne County and found to be a true copy of the same.


A. H. Willmarth
Surveyor

11434

SUBDIVISION OF

"LOTS 1 & 2 BLOCK 74"

NOV 1862

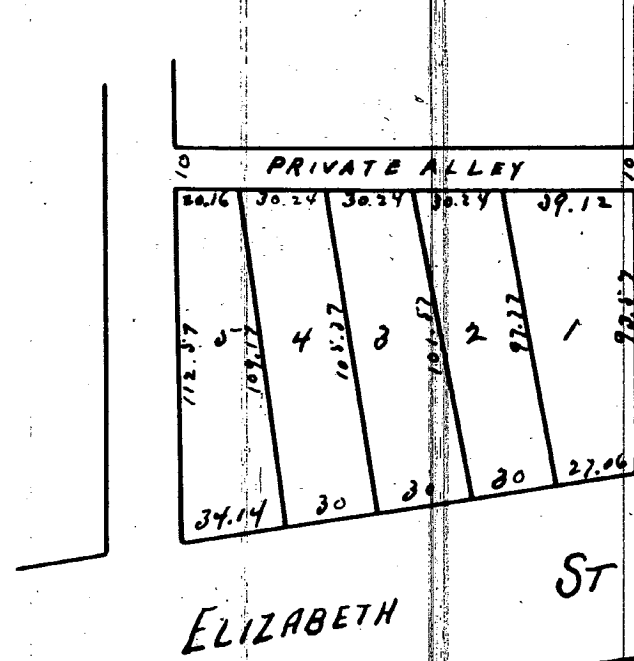

This is to certify that the above plat has been compared with the original plat of record in the office of Register of Deeds of Wayne County and found to be a true copy of the same.

A. H. Willmarth
Surveyor

I hereby certify the within Plat to be correct from actual survey and calculation
Engine Robinson City Surveyor.

Joseph Godfrey and Julia his wife and Horace M. Dean and Amanda his wife do hereby acknowledge that they have caused the above Plat of Subdivision of that part of the Cass Farm in the City of Detroit County of Wayne and State of Michigan described as Lots 1 & 2 Block 74 to be made by Engineer Robinson City Surveyor of said City of Detroit.

Witness our hands and seals this 22nd day of January A.D. 1863
In presence of
Henry D. Smith
Hoyt Post

Joseph Godfrey (S)
Julia Godfrey (S)
Horace M. Dean (S)
Amanda E. Dean (S)

State of Michigan } S.D.
County of Wayne } On this 26th day of April A.D. 1863 before me a Notary Public in and for said County personally appeared Joseph Godfrey and Julia his wife and Horace M. Dean and Amanda his wife known to me to be the persons who executed the foregoing instrument and acknowledged the same to be their free act and deed and the said Julia Godfrey wife of the said Joseph and Amanda Dean wife of the said Horace M. Dean on an examination by me separate and apart from their said husbands each for herself acknowledged that she executed the same freely and without fear or compulsion from any one.

Hoyt Post
Notary Public
Wayne County
Michigan

I hereby certify that these plats are correct copies of the plats now on record in the Register of Deeds office being made under the supervision of the Auditor General by tracing the plats on record and affixing thereto carefully compared copies of the data and certificates.

Dated this 25th day of June 1910
Geo. W. Bennett
Clerk Aud. Genl. Dept.

PLAT OF

SUBDIVISION OF LOT 10 OF THE

"SUBDIVISION OF THE ESTATE OF P. TRUDEL"

"ON THE LAFERTY FARM"


BEING PART OF LOT 3 NORTH OF FORT STREET

OF THE SUBDIVISION OF THE

"LAFERTY FARM"

Received for Record May 10th 1864
at 11 o'clock A.M.

E. N. Lacroix Register
By E. Boehm Deputy

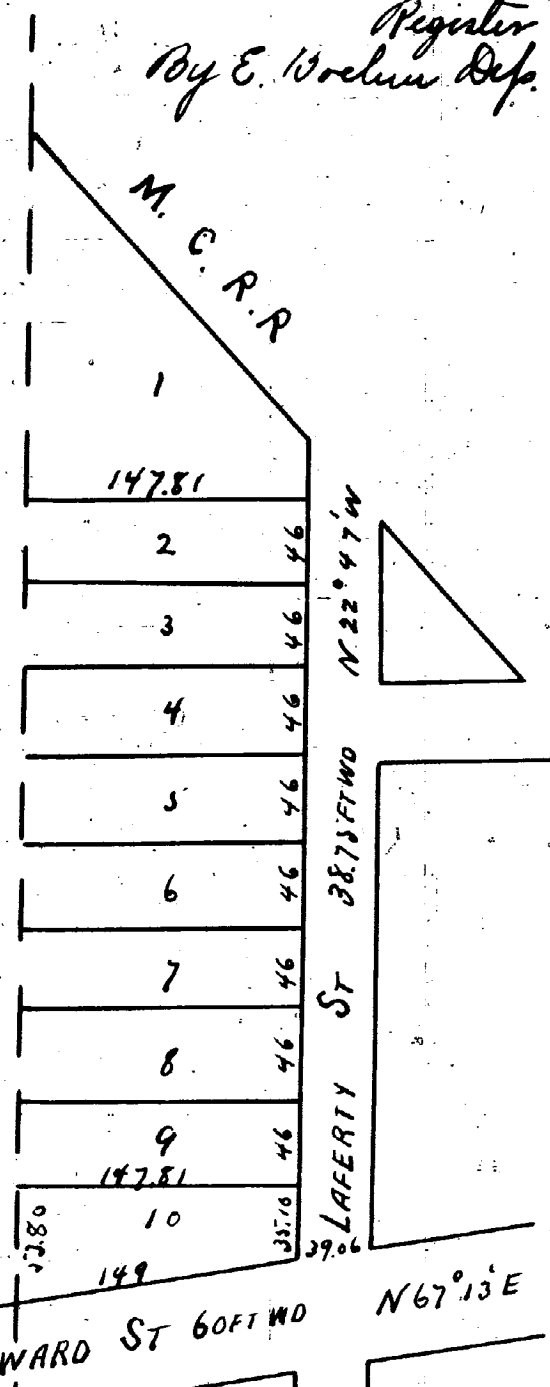

Approved May 7, 1864
E. A. Buehler } Commissioners
on Plan of the City

State of Michigan County of Wayne A.D. I, Marie E. Trudell owner of Lot Number Ten (10) being part of Lot Number Three (3) of the subdivision of the Laferty Farm in the City of Detroit County & State of Michigan do hereby adopt the annexed Plat and plan of said Lot Number Ten (10) as surveyed and divided by John F. Munroe Surveyor the within survey of I have hereto set my hand and seal this twenty day of May A.D. Eighteen hundred & sixty four

(Seal)
Marie E. Trudell
By Charles F. Peltier
Notary Public

On this twenty day of May One thousand eight hundred & sixty four personally came before me the undersigned a Notary Public in & for said County Charles F. Peltier Attorney in fact of Marie E. Trudell known to me to be the person who executed the foregoing instrument and acknowledged the same to be her free act and deed and the said Marie E. Trudell

Charles F. Peltier
Notary Public
Wayne County Mich.

This is to certify that the above plat has been compared with the original plat of record in the office of Register of Deeds of Wayne County and found to be a true copy of the same.

A. H. Willmarth
Surveyor