


ALBERT CRANE'S SECTION
OF THE
"LABROSSE & BAKER FARMS"
BEING LOTS 20 TO 33 INCLUSIVE OF
"WESSON'S SECTION"
OF THE
"LABROSSE & BAKER FARMS"

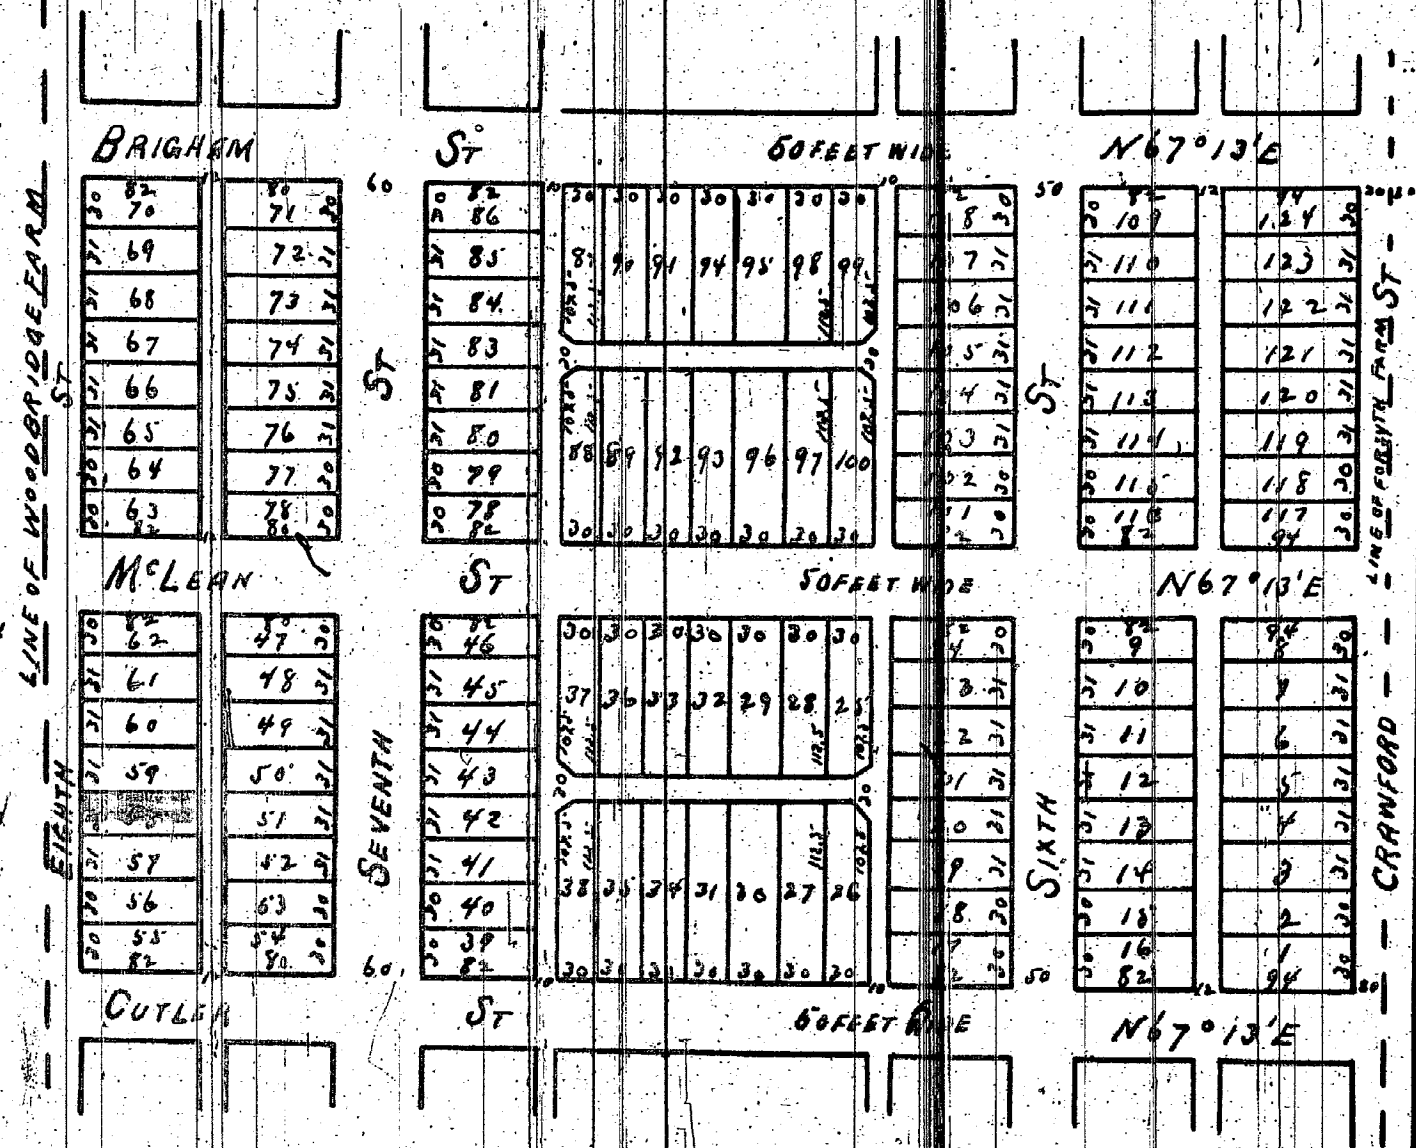


Received for Record December 3rd 1862 at 9 1/2 O'clock A.M.
Henry M. Whitley Regr
By E. P. Rankin Depy
I certify the above to be correct from survey & calculation Detroit
November 26. 1862
John F. Munro Sur.
State of Michigan County of Wayne ss.
On this 30th day of Dec. A.D.
1862 before me a Notary Public in and for said County per-
sonally appeared John F. Munro Surveyor who is known to me
to be the same person who certified to the above Plat, and he
acknowledged the same to be his free act and deed.

E. P. Rankin Notary Public
Wayne County Michigan
Know all men by these presents that we Albert Crane and
Anna Crane his wife of the City of Detroit and State of Michigan
do hereby dedicate to the Public all our right title and interest
in and to the streets and alleys in the Plat hereto annexed
reserving to ourselves our heirs and assigns the reversion
thereof whenever the same may be discontinued by law.
Witness our hands and seals this 24th day of December A.D.
1862
In presence of }
N. J. Hubbell }
Charles F. Clark }

State of Michigan } ss.
Wayne County }
On this 24th day of December A.D. 1862
before me a Notary Public in and for said
County personally appeared Albert Crane and Anna his wife
to me known to be the persons who executed the above in-
strument and acknowledged the same to be their free act and
deed and the said Albert Crane and Anna wife of his said
Albert Crane upon a private examination by me of the same
apart from his said husband acknowledged that she ex-
ecuted the same freely and without fear or compulsion from
any one.
Nathaniel J. Hubbell
Notary Public Wayne County
Michigan

This is to certify that the above plat has been
compared with the original plat of record in the
office of Register of Deeds of Wayne County and
found to be a true copy of the same.
A. H. Willmarth
Surveyor
I hereby certify that these plats are correct copies of the plats now on record
in the Register of Deeds Office, being made under the supervision of an
Auditor General by tracing the plats on record and affixing thereto
carefully compared copies of the dedications and annexes.
Dated this 20th day of June 1863
Geo. W. Richmond
Clerk of the Court

SUBDIVISION OF
"LOTS 48, 49, 50 & 51"
"IN CRANE & WESSON'S SECTION"
OF THE
"LOUIS MORAN FARM"

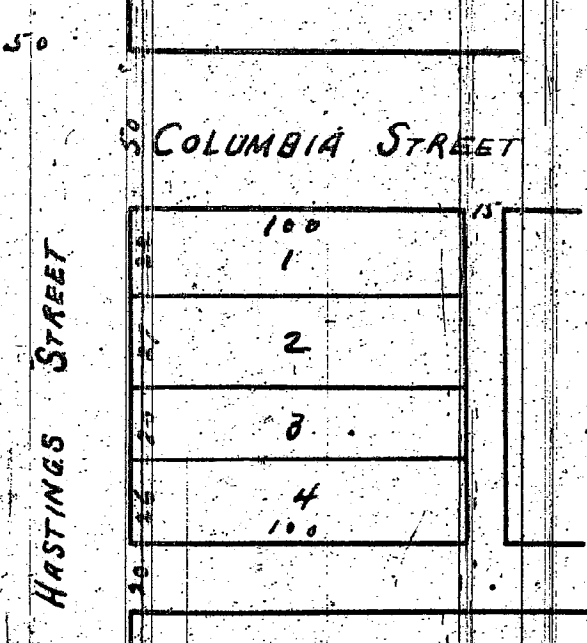

Received for Record Jan'y 7. 1863 at 1 O'clock P.M.
E. N. Lacroix Register
By E. P. Rankin Depy
Know all men by these presents that we William B. Wesson and Laura E. Wesson
his wife of the City of Detroit and State of Michigan do hereby dedicate to the Public
all our right title and interest in and to the Alley on the plat hereto annexed as
the rear of lots one (1) two (2) three (3) and four (4) being a subdivision of Lots forty and
(48) forty nine (49) fifty (50) and fifty one (51) in Crane and Wesson's Section of the
Moran farm, reserving to ourselves our heirs and assigns the reversion thereof
whenever the same shall be discontinued by law. Witness our hands and seals this
fifth day of November 1862
In presence of }
Arthur Fredway }
C. A. Dickinson }

State of Michigan } ss.
County of Wayne }
On this Eighth day of November A.D. 1862 before me a Notary Public
in and for the County aforesaid personally appeared William B.
Wesson and Laura E. Wesson his wife to me known to be the
persons who executed the instrument hereto annexed and acknowledged the same
to be their free act and deed and the said Laura E. Wesson wife of the said
William B. Wesson on a private examination separate and apart from her said
husband acknowledged that she executed the same freely and without fear or
compulsion from any one.
Joseph Hubbs Notary Public
Wayne County Michigan
I certify the above to be correct from survey and calculation Detroit 7th January 1863
John F. Munro Sur.

State of Michigan } ss.
County of Wayne }
On this 7th day of January A.D. 1863 before me a Notary Public
in and for said County personally appeared J. F.
Munro Surveyor who is known to me to be the same per-
son who certified the above plat and acknowledged the same to be his free act
and deed.
Stamp 10¢
Joseph Hubbs Notary Public
Wayne County Michigan

This is to certify that the above plat has been
compared with the original plat of record in the
office of Register of Deeds of Wayne County and
found to be a true copy of the same.
A. H. Willmarth
Surveyor