


— "CRANE & WESSON'S." —
 — "SUBⁿ OF PRIVATE CLAIM 644" —
 BETWEEN MACK STREET & THE GRATIOT ROAD
 — "HAMTRAMCK" —

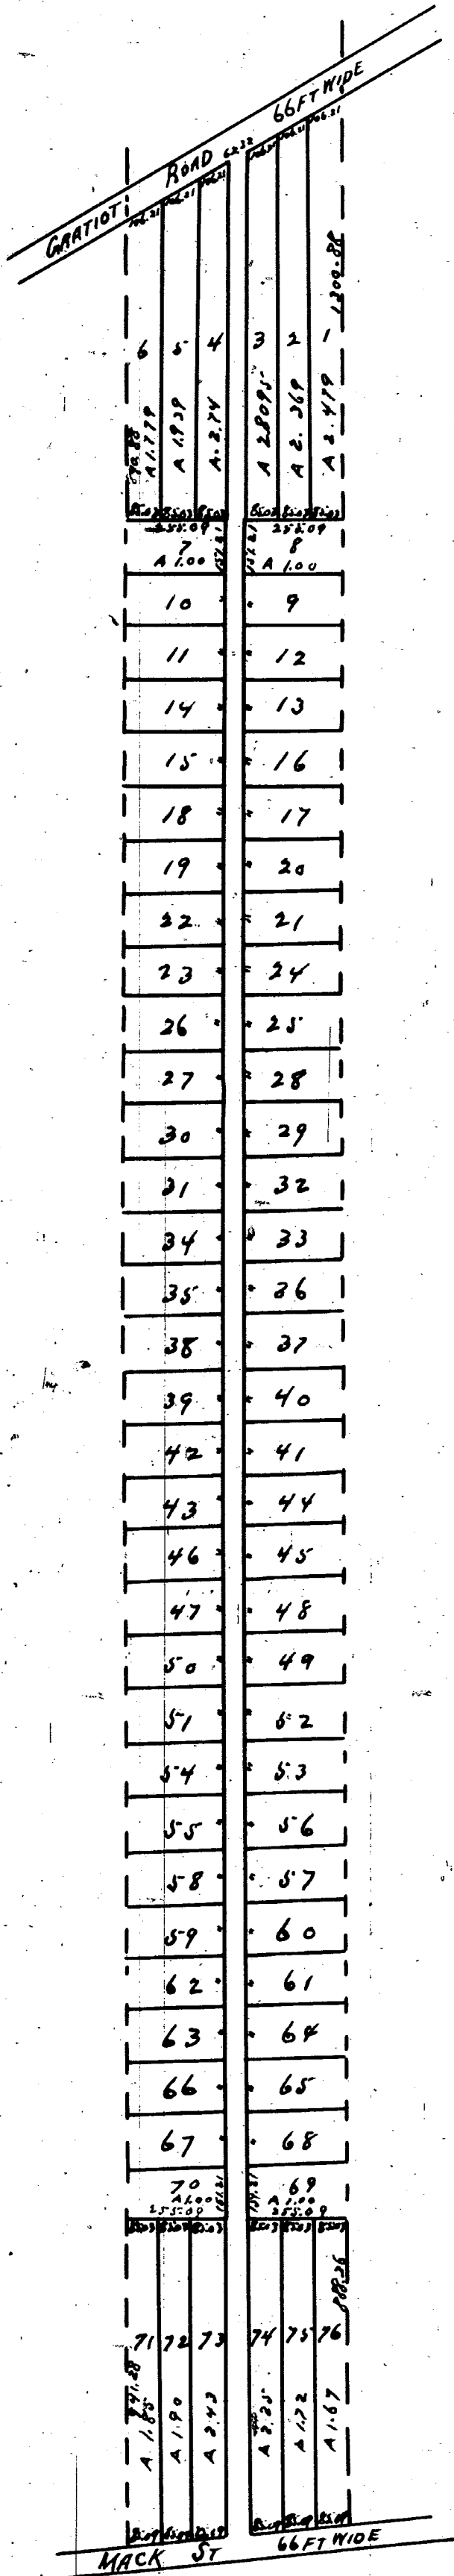

Received for Record July 3^d 1862 at 4 1/2 O'clock P.M.

Henry M. Whittelsey Reg.
 Reg. E. P. Rankin Dep.

Know all men by these presents that we Albert Crane and Anna Crane his wife and William B. Wesson and Laura E. Wesson his wife of Detroit Michigan do hereby dedicate to the public all our right title and interest in and to the Plots and Roads in the Plat above set forth reserving to ourselves our heirs and assigns the reversion thereof when ever the same may be discontinued by law. Witness our hands and seals on this 27th day of June A.D. 1862

In presence of
 Thos P. Hall } Witnesses to Signatures
 N. J. Hubbell } Albert & Anna Crane
 Harriet A. Butterfield } Witnesses to Signatures of
 J. R. Bowman } Wm B Wesson & Mrs Wesson

Albert Crane seal
 Anna Crane seal
 William B. Wesson seal
 Laura E. Wesson seal

State of Michigan }
 County of Wayne }

On this 28th day of June in the year of our Lord one thousand eight hundred and sixty two before me a Notary Public in and for said County personally appeared Albert Crane and Anna Crane his wife to me known to be the same persons described in and who executed the within instrument who severally acknowledged the same to be their free act and deed and the said Anna Crane wife of the said Albert Crane on a private examination by me separate and apart from her said husband acknowledged that she executed the same freely and without fear or Compulsion from any one.

Nathaniel J. Hubbell
 Notary Public Wayne County Michigan

State of Michigan }
 County of Oakland }

On this 27th day of June in the year of our Lord one thousand eight hundred and sixty two before me a Notary Public in and for said County personally appeared William B. Wesson and Laura E. Wesson his wife to me known to be the same persons described in and who executed the within instrument who severally acknowledged the same to be their free act and deed and the said Laura E. Wesson wife of the said William B. Wesson on a private examination by me separate and apart from her said husband acknowledged that she executed the same freely and without fear or Compulsion from any one.

Joseph R. Bowman seal
 Notary Public
 Wayne County Michigan

This is to certify that the above plat has been compared with the original plat of record in the office of Register of Deeds of Wayne County, and found to be a true copy of the same.

A. N. Willmarth
 Surveyor.

I hereby certify that these plats are correct copies of the plats now on record in the Register of Deeds office, being made under the supervision of the Auditor General by tracing the plats on record and affixing thereto carefully compared copies of the dedications and certificates.


Dated this 18th day of June 1860

Geo W Bennett
 Clerk Aud. Genl. Dept.

— "DAVID CARTER'S PLAT." —

OF EASTERLY 15 FEET OF LOT 4

— "SUBDIVISION OF PARK LOT 31" —

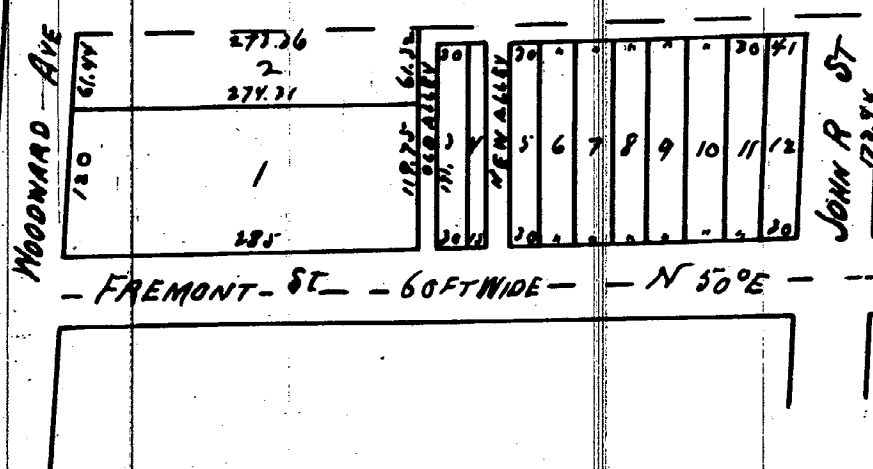

Received for Record Oct 7. 1868.

at 10 1/2 O'clock A.M.

Wm E. Warner Register
 Eugene Robinson City Surveyor

I certify the above plat to be correct

H. P. Baldwin Commissioner of
 E. A. Brush } plan of the City.

Know all men by these presents that we David Carter & Frances L. Carter of Detroit Michigan do hereby dedicate to the perpetual use of the public the Easterly fifteen feet (15') of Lot four (4) of the Subdivision of Park Lot thirty one (31) running from Fremont Street as now platted to the Northernly line of an Alley in the rear of said Lot 4, the said fifteen feet to be used as an Alley, reserving to ourselves our heirs and assigns the reversion thereof whenever the same may be discontinued by Law. Witness our hands and seals this 21st day of August A.D. 1868 signed & sealed in presence of

D. W. Brooks
 Nathan Leonard

This is to certify that the above plat has been compared with the original plat of record in the office of Register of Deeds of Wayne County, and found to be a true copy of the same.

A. N. Willmarth
 Surveyor.

David Carter seal
 Frances L. Carter seal

State of Michigan }
 County of Wayne }

On this 21st day of August A.D. 1868 before me a Notary Public in and for said County personally appeared David Carter & Frances L. Carter known to me to be the persons who executed the above dedication and acknowledged the same to be their free act and deed and the said Frances L. Carter wife of the said David Carter on a private examination separate and apart from her said husband acknowledged that she executed the said dedication without fear or Compulsion from any one.

David W. Brooks Notary Public
 Wayne Co. Mich.