11438

"CRANE & WESSON'S"
"SUB^N OF PRIVATE CLAIM 644"
BETWEEN MACK STREET & THE GRATIOT ROAD
"HAMTRAMCK"

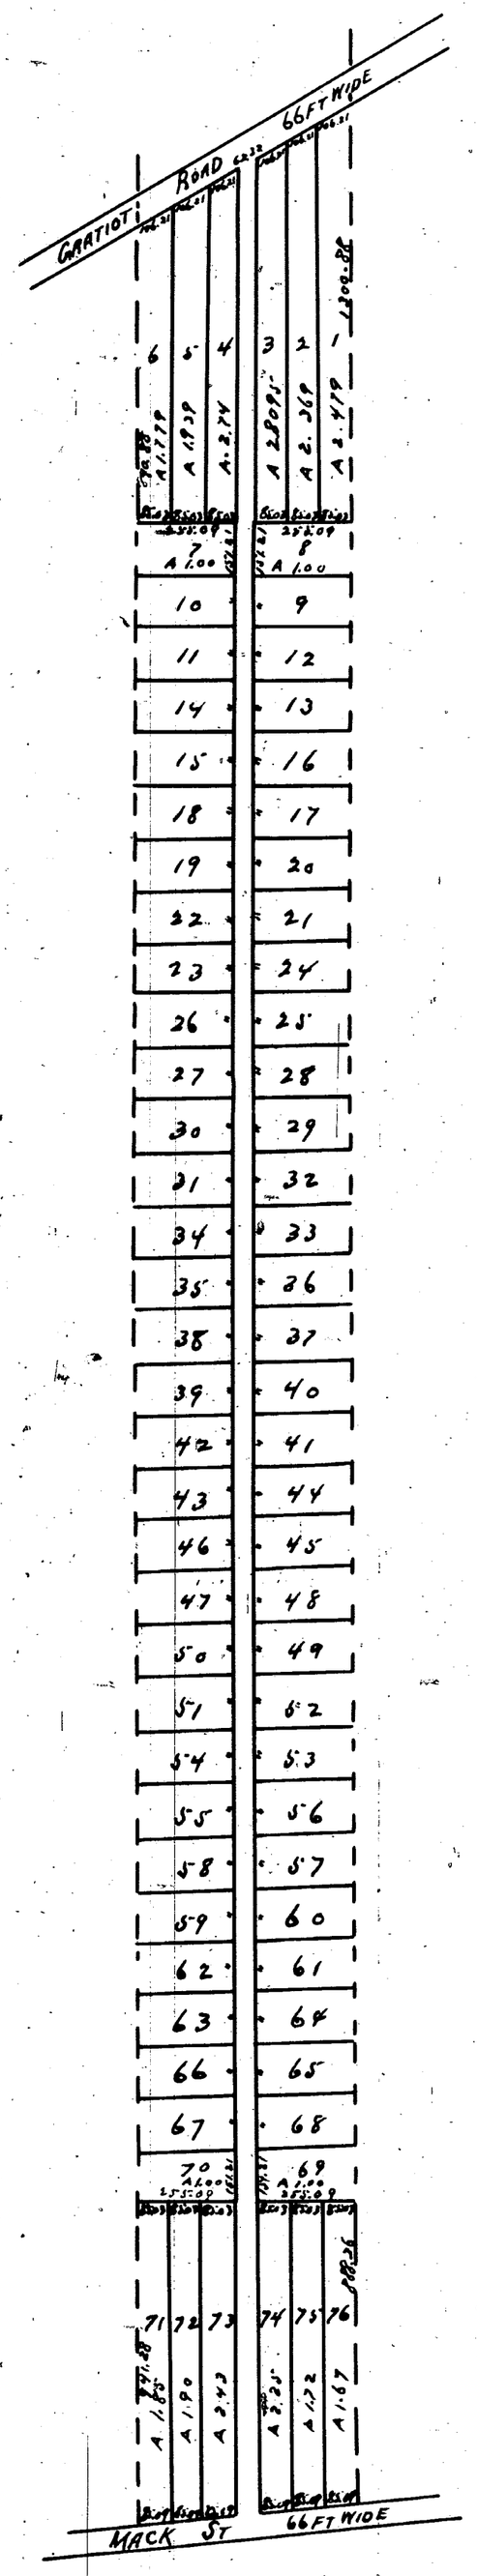

Received for Record July 3d 1862 at 4½ O'clock P.M.
Henry M. Whittelsey Regr
By E. P. Rankin Dep

Know all men by these presents that we Albert Crane and Anna Crane his wife and William B. Wesson and Lacyna E. Wesson his wife of Detroit Michigan Do hereby dedicate to the public all our right title and interest in and to the Streets and Roads in the Plat above set forth reserving to ourselves our heirs and assigns the reversion thereof whenever the same may be discontinued by law. Witness our hands and Seals on this 27th day of June A.D. 1862

In presence of
Theo P. Hall } Witness to Signatures
N. J. Nubbell } Albert & Anna Crane
Harriet A Butterfield } Witness to Signatures of
J. R. Bowman } Wm B Wesson & Mrs Wesson

Albert Crane seal
Anna Crane seal
William B. Wesson seal
Lacyna E. Wesson seal

State of Michigan } SS.
County of Wayne }

On this 28th day of June in the year of our Lord one thousand eight hundred and sixty two before me a Notary Public in and for said County personally appeared Albert Crane and Anna Crane his wife to me Known to be the same persons described in and who executed the within instrument who severally acknowledged the same to be their free act and deed and the said Anna Crane wife of the said Albert Crane on a private examination by me separate and apart from her said husband acknowledged that she executed the same freely and without fear or compulsion from any one.

(Seal)
Nathaniel J. Nubbell
Notary Public Wayne County Michigan

State of Michigan } SS.
County of Oakland }

On this 27th day of June in the year of our Lord one thousand eight hundred and sixty two before me a Notary Public in and for said County personally appeared William B. Wesson and Lacyna E. Wesson his wife to me Known to be the same persons described in and who executed the within instrument who severally acknowledged the same to be their free act and deed and the said Lacyna E. Wesson wife of the said William B. Wesson on a private examination by me separate and apart from her said husband acknowledged that she executed the same freely and without fear or compulsion from any one

Joseph R. Bowman seal
Notary Public
Wayne County
Michigan

This is to certify that the above plat has been compared with the original plat of record in the office of Register of Deeds of Wayne County, and found to be a true copy of the same.
A. K. Willmarth
Surveyor

I hereby certify that these plats are correct copies of the plats now on record in the Register of Deeds office, being made under the supervision of the Auditor General by tracing the plats on record and affixing thereto carefully compared copies of the dedications and certificates
Dated this 18th day of June 1910
Geo W Bennett
Clerk Aud. Genl's. Dept

"DAVID CARTER'S PLAT"
OF EASTERLY 15 FEET OF LOT 4
"SUBDIVISION OF PARK LOT 31"

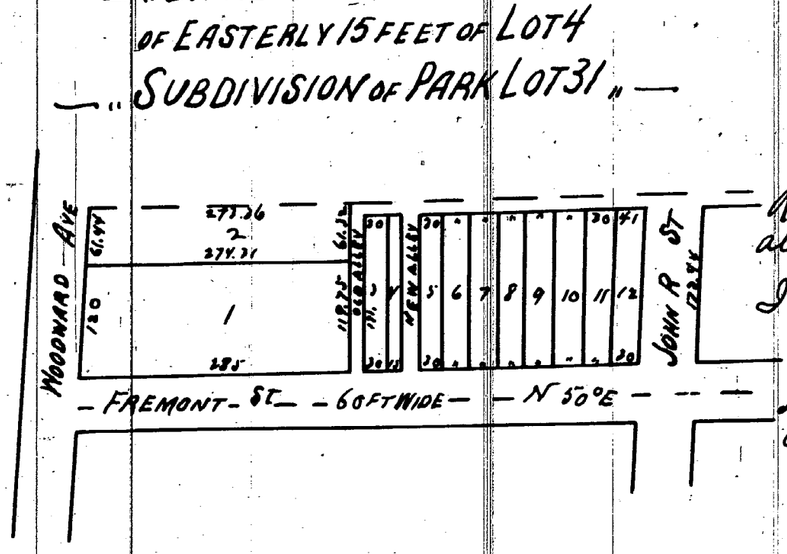

Received for Record Oct 7. 1868.
at 10½ O'Clock A.M.
Wm E. Warner Register
I certify the above plat to be correct
Eugene Robinson
City Surveyor

H.P. Baldwin } Commissioners on
E.A. Brush } plan of the city.

Know all men by these presents that We David Carter & Frances L. Carter of Detroit Michigan do hereby dedicate to the perpetual use of the public the Easterly Fifteen feet (15) of Lot four (4) of the Subdivision of Park Lot thirty one (31) running from Fremont Street as now platted to the Northerly line of an Alley in the rear of said Lot 4. the said fifteen feet to be used as an Alley. reserving to ourselves our heirs and assigns the reversion thereof whenever the same may be discontinued by Law. Witness our hands and seals this 21 day of August A.D. 1868 Signed & Sealed in Presence of

D. W. Brooks
Nattie H Leonard

This is to certify that the above plat has been compared with the original plat of record in the office of Register of Deeds of Wayne County, and found to be a true copy of the same
A. K. Willmarth
Surveyor

David Carter seal
Frances L Carter seal

State of Michigan } SS
County of Wayne }

On this 21. day of August A.D. 1868 before me a Notary Public in and for said County personally appeared David Carter & Fannie L. Carter known to me to be the persons who executed the above dedication and acknowledged the same to be their free act and deed And the said Fannie L Carter wife of the said David Carter on a private examination separate and apart from her said husband acknowledged that she executed the aforesaid dedication without fear or Compulsion from any one

David W. Brooks Notary Public
Wayne Co. Mich.

ClibPDF - www.fastio.com