

WHITWOOD'S SUBDIVISION,
 OF THE WEST PART OF THE
"LORANGER FARM,"
 SOUTH OF THE CHICAGO ROAD.

Recd for Record Sept 24. 1864

Know all men by these presents that we Deodatus C. Whitwood and Reuben N. Rice and Mary H. Rice wife of the said Reuben N. of Detroit Wayne County Michigan do present this plat for Public Record
 Witness our hands and seals this 23^d day of August A.D. 1864

In presence of
 Wm D. Morton
 J. T. Vernon
 L. J. Hurd

Deodatus C. Whitwood (L.S.)
 Reuben N. Rice (L.S.)
 Mary H. Rice (L.S.)


State of Michigan } ss.
 County of Wayne } Personally appeared before me a Notary Public in and for said County this 23^d day of August 1864 Deodatus C. Whitwood Reuben N. Rice and Mary H. Rice his wife who acknowledged they executed this instrument for the purposes mentioned and the said Mary H. Rice having been by me examined separately and apart from her husband acknowledged that she signed the same of her own free will without fear or Compulsion from any person.

Wm Miles
 Notary Public
 Wayne Co. Mich.

Approved Detroit Aug 27th 1864
 H. P. Baldwin
 Geo. Jerome
 Commissioners

This is to certify that the above plat has been compared with the original plat of record in the office of Register of Deeds of Wayne County, and found to be a true copy of the same.
 A. H. Willmarth
 Surveyor

SUBDIVISION
 OF PART OF LOT NO 32
"STAUBIN FARM,"
 CITY OF DETROIT.

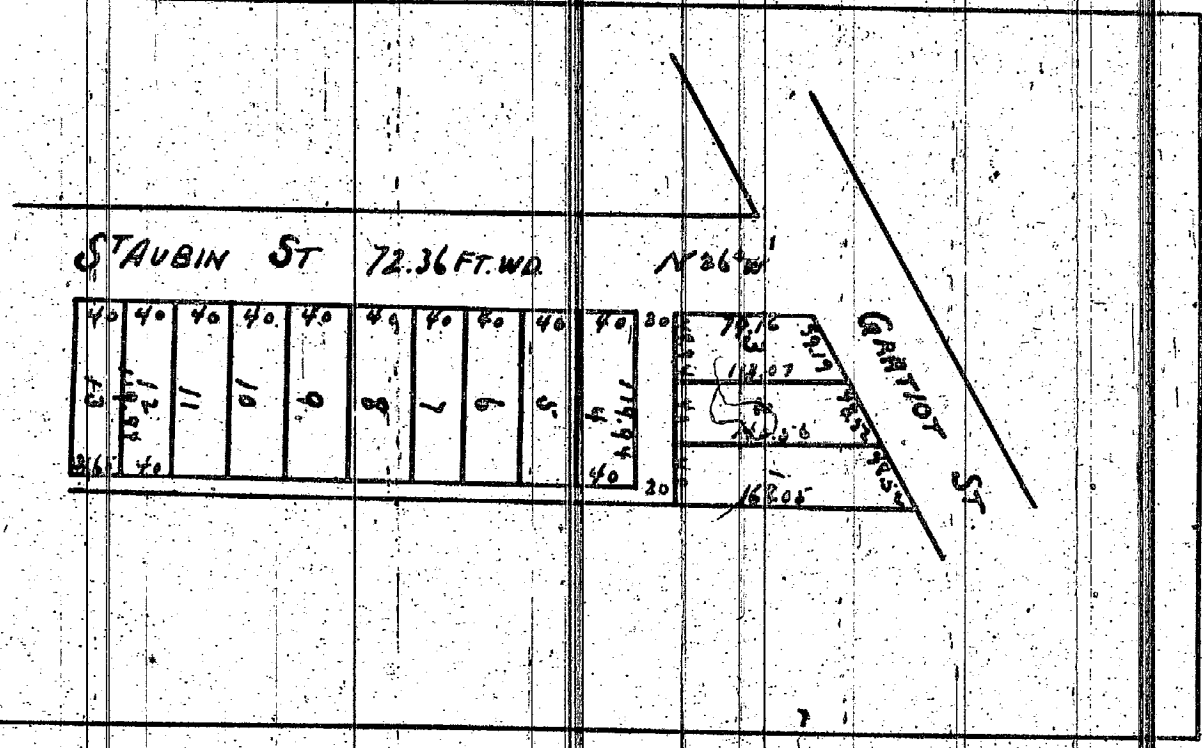

Approved Sept 17
 H. P. Baldwin
 E. C. Brown
 Commissioners of the City

Received for Record March 19th 1866 at 9 O'Clock A.M.
 Know all men by these presents that I Anna Kevins (formerly Fitzpatrick) have executed the above map or plat of the within lots in the City of Detroit Wayne Co. Michigan and that I hereby forever dedicate the streets & Alleys to the public for their use to wit fit according to the statute in such case made and provided
 Witness my hand and seal at Detroit this 19th day of March A.D. 1866


In presence of
 W. O. Young
 Robt P. Vandewater

Anna Kevins (L.S.)

State of Michigan } ss.
 County of Wayne } On this 19th day of March A.D. 1866 before me a Notary Public in and for said County personally appeared Anna Kevins known to me to be the person who executed the within plat and acknowledged the same to be her free act and deed, without any fear or compulsion from her husband or any other person.

W. O. Young Notary Public
 Wayne Co. Michigan

This is to certify that the above plat has been compared with the original plat of record in the office of Register of Deeds of Wayne County, and found to be a true copy of the same.
 A. H. Willmarth
 Surveyor

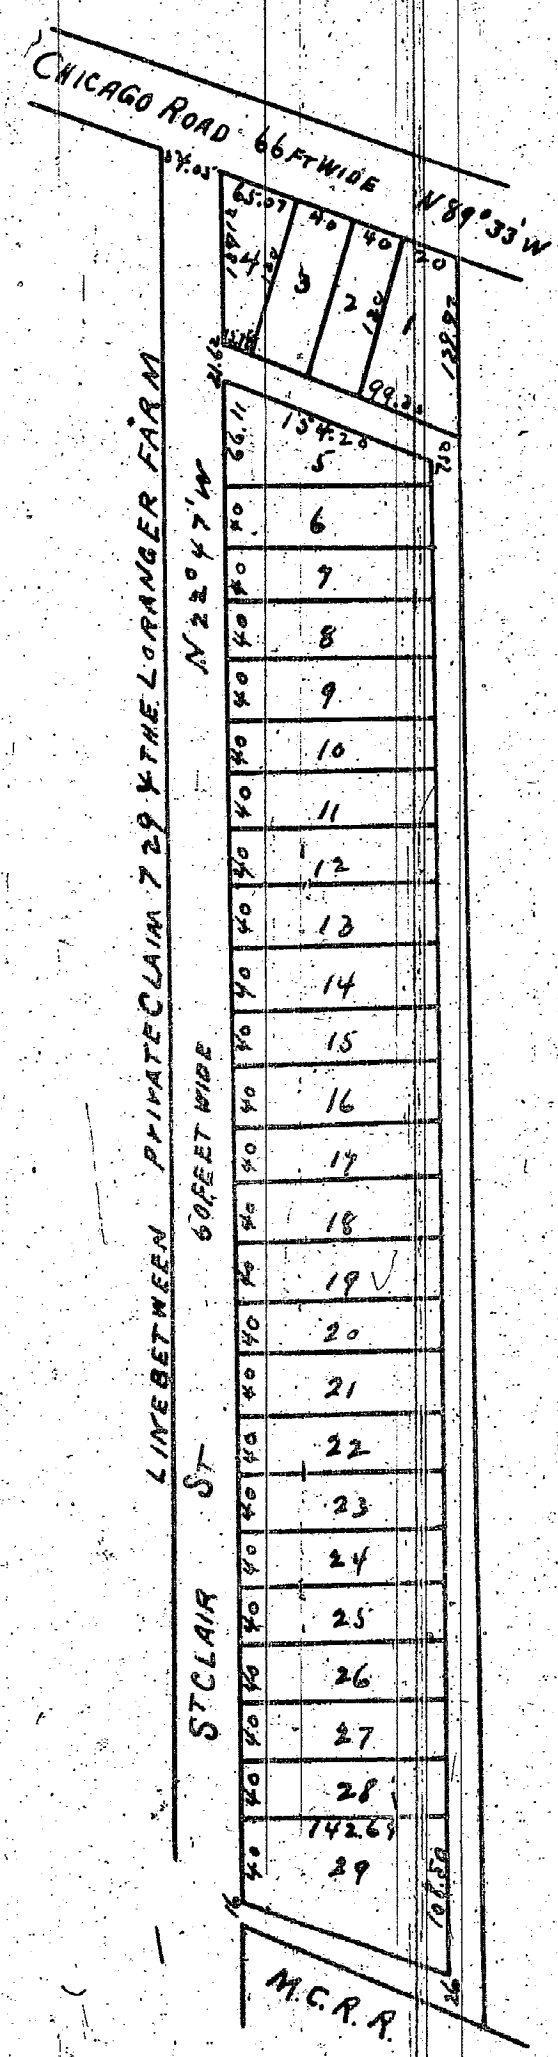

I certify the above to be correct from survey
 and on Sept. 20th 1864.
 John F. Munroe Sur.

I hereby certify that these plats are correct copies of the plats now on record in the Register of Deeds office being made under the supervision of the Auditor General by tracing the plats on record and affixing thereto carefully compared copies of the dedications and certificates
 Dated this 27th day of June 1910
 Geo W Bennett
 Clerk Aud. Genl's Dept.