

WHITWOOD'S SUBDIVISION,
OF THE WEST PART OF THE
"LORANGER FARM,"
— SOUTH OF THE CHICAGO ROAD —

Rec'd for Record Sept 24. 1864

Know all men by these presents that we Deodatus C. Whitwood and Reuben N. Rice and Mary H. Rice wife of the said Reuben N. of Detroit Wayne County Michigan do present this plat for Public Record
Witness our hands and seals this 23^d day of August A.D. 1864

In presence of
Wm. D. Motion
J. T. Vernon
L. J. Hurd

Deodatus C. Whitwood (L.S.)
Reuben N. Rice (L.S.)
Mary H. Rice (L.S.)


State of Michigan }
County of Wayne } Personally appeared before me a Notary Public in and for said County this 23^d day of August 1864 Deodatus C. Whitwood Reuben N. Rice and Mary H. Rice his wife who acknowledged they executed this instrument for the purposes mentioned and the said Mary H. Rice having been by me examined separately and apart from her husband acknowledged that she signed the same of her own free will without fear or Compulsion from any person.

Wm. Miles
Notary Public
Wayne Co. Mich.

Approved Detroit Aug 27th 1864
H. P. Baldwin
Geo. Jerome
Commissioners

This is to certify that the above plat has been compared with the original plat of record in the office of Register of Deeds of Wayne County, and found to be a true copy of the same.
A. H. Willmarth
Surveyor

SUBDIVISION
OF PART OF LOT NO 32
"STAUBIN FARM,"
— CITY OF DETROIT. —

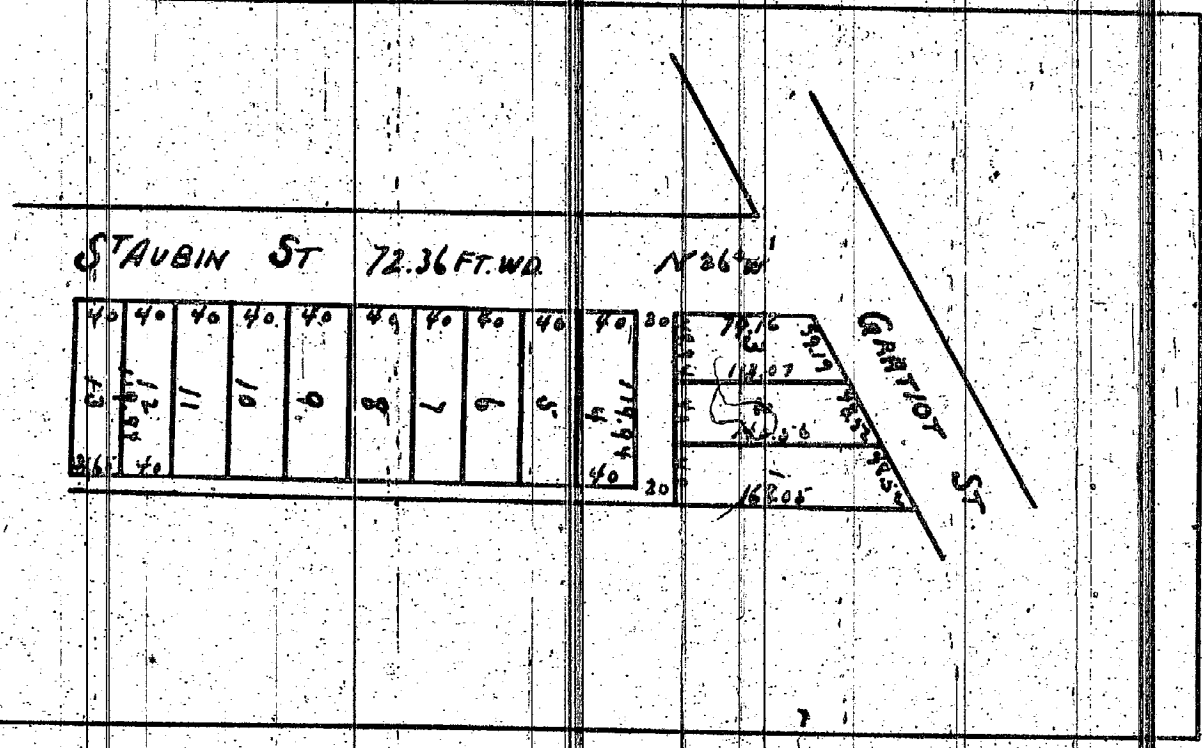

Approved Sept 17
H. P. Baldwin
E. C. Brown
(Commissioners on Plan of the City)

Received for Record March 19th 1866 at 9 O'Clock A.M. Wm. E. Wainwright Register

Know all men by these presents that I Anna Kewney (formerly Fitzpatrick) have executed the above map or plat of the within lots in the City of Detroit Wayne Co. Michigan and that I hereby forever dedicate the streets & Alleys to the public for their use to wit fit according to the statute in such case made and provided
Witness my hand and seal at Detroit this 19th day of March A.D. 1866


In presence of
H. O. Young
Robt. P. Vandewater

Anna Kewney (L.S.)

State of Michigan }
County of Wayne } On this 19th day of March A.D. 1866 before me a Notary Public in and for said County personally appeared Anna Kewney known to me to be the person who executed the within plat and acknowledged the same to be her free act and deed, without any fear or compulsion from her husband or any other person.

H. O. Young Notary Public
Wayne Co. Michigan

This is to certify that the above plat has been compared with the original plat of record in the office of Register of Deeds of Wayne County, and found to be a true copy of the same.
A. H. Willmarth
Surveyor

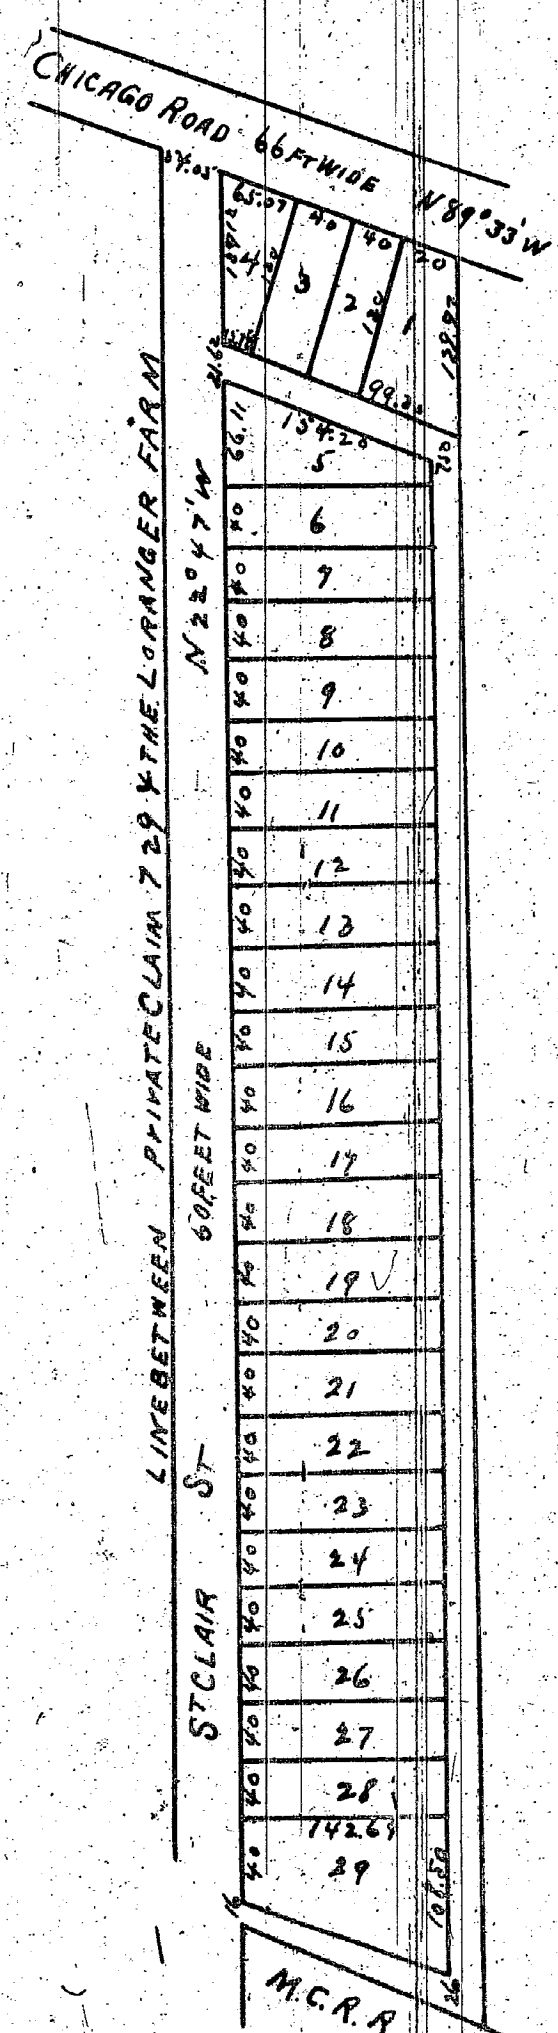

I certify the above to be correct from survey
and on Sept. 20th 1864.
John F. Munroe Sur.

I hereby certify that these plats are correct copies of the plats now on record in the Register of Deeds office being made under the supervision of the Auditor General by tracing the plats on record and affixing thereto carefully compared copies of the dedications and certificates
Dated this 27th day of June 1910
Geo. W. Bennett
Clerk and Seal Dept.