


BELDEN FARM

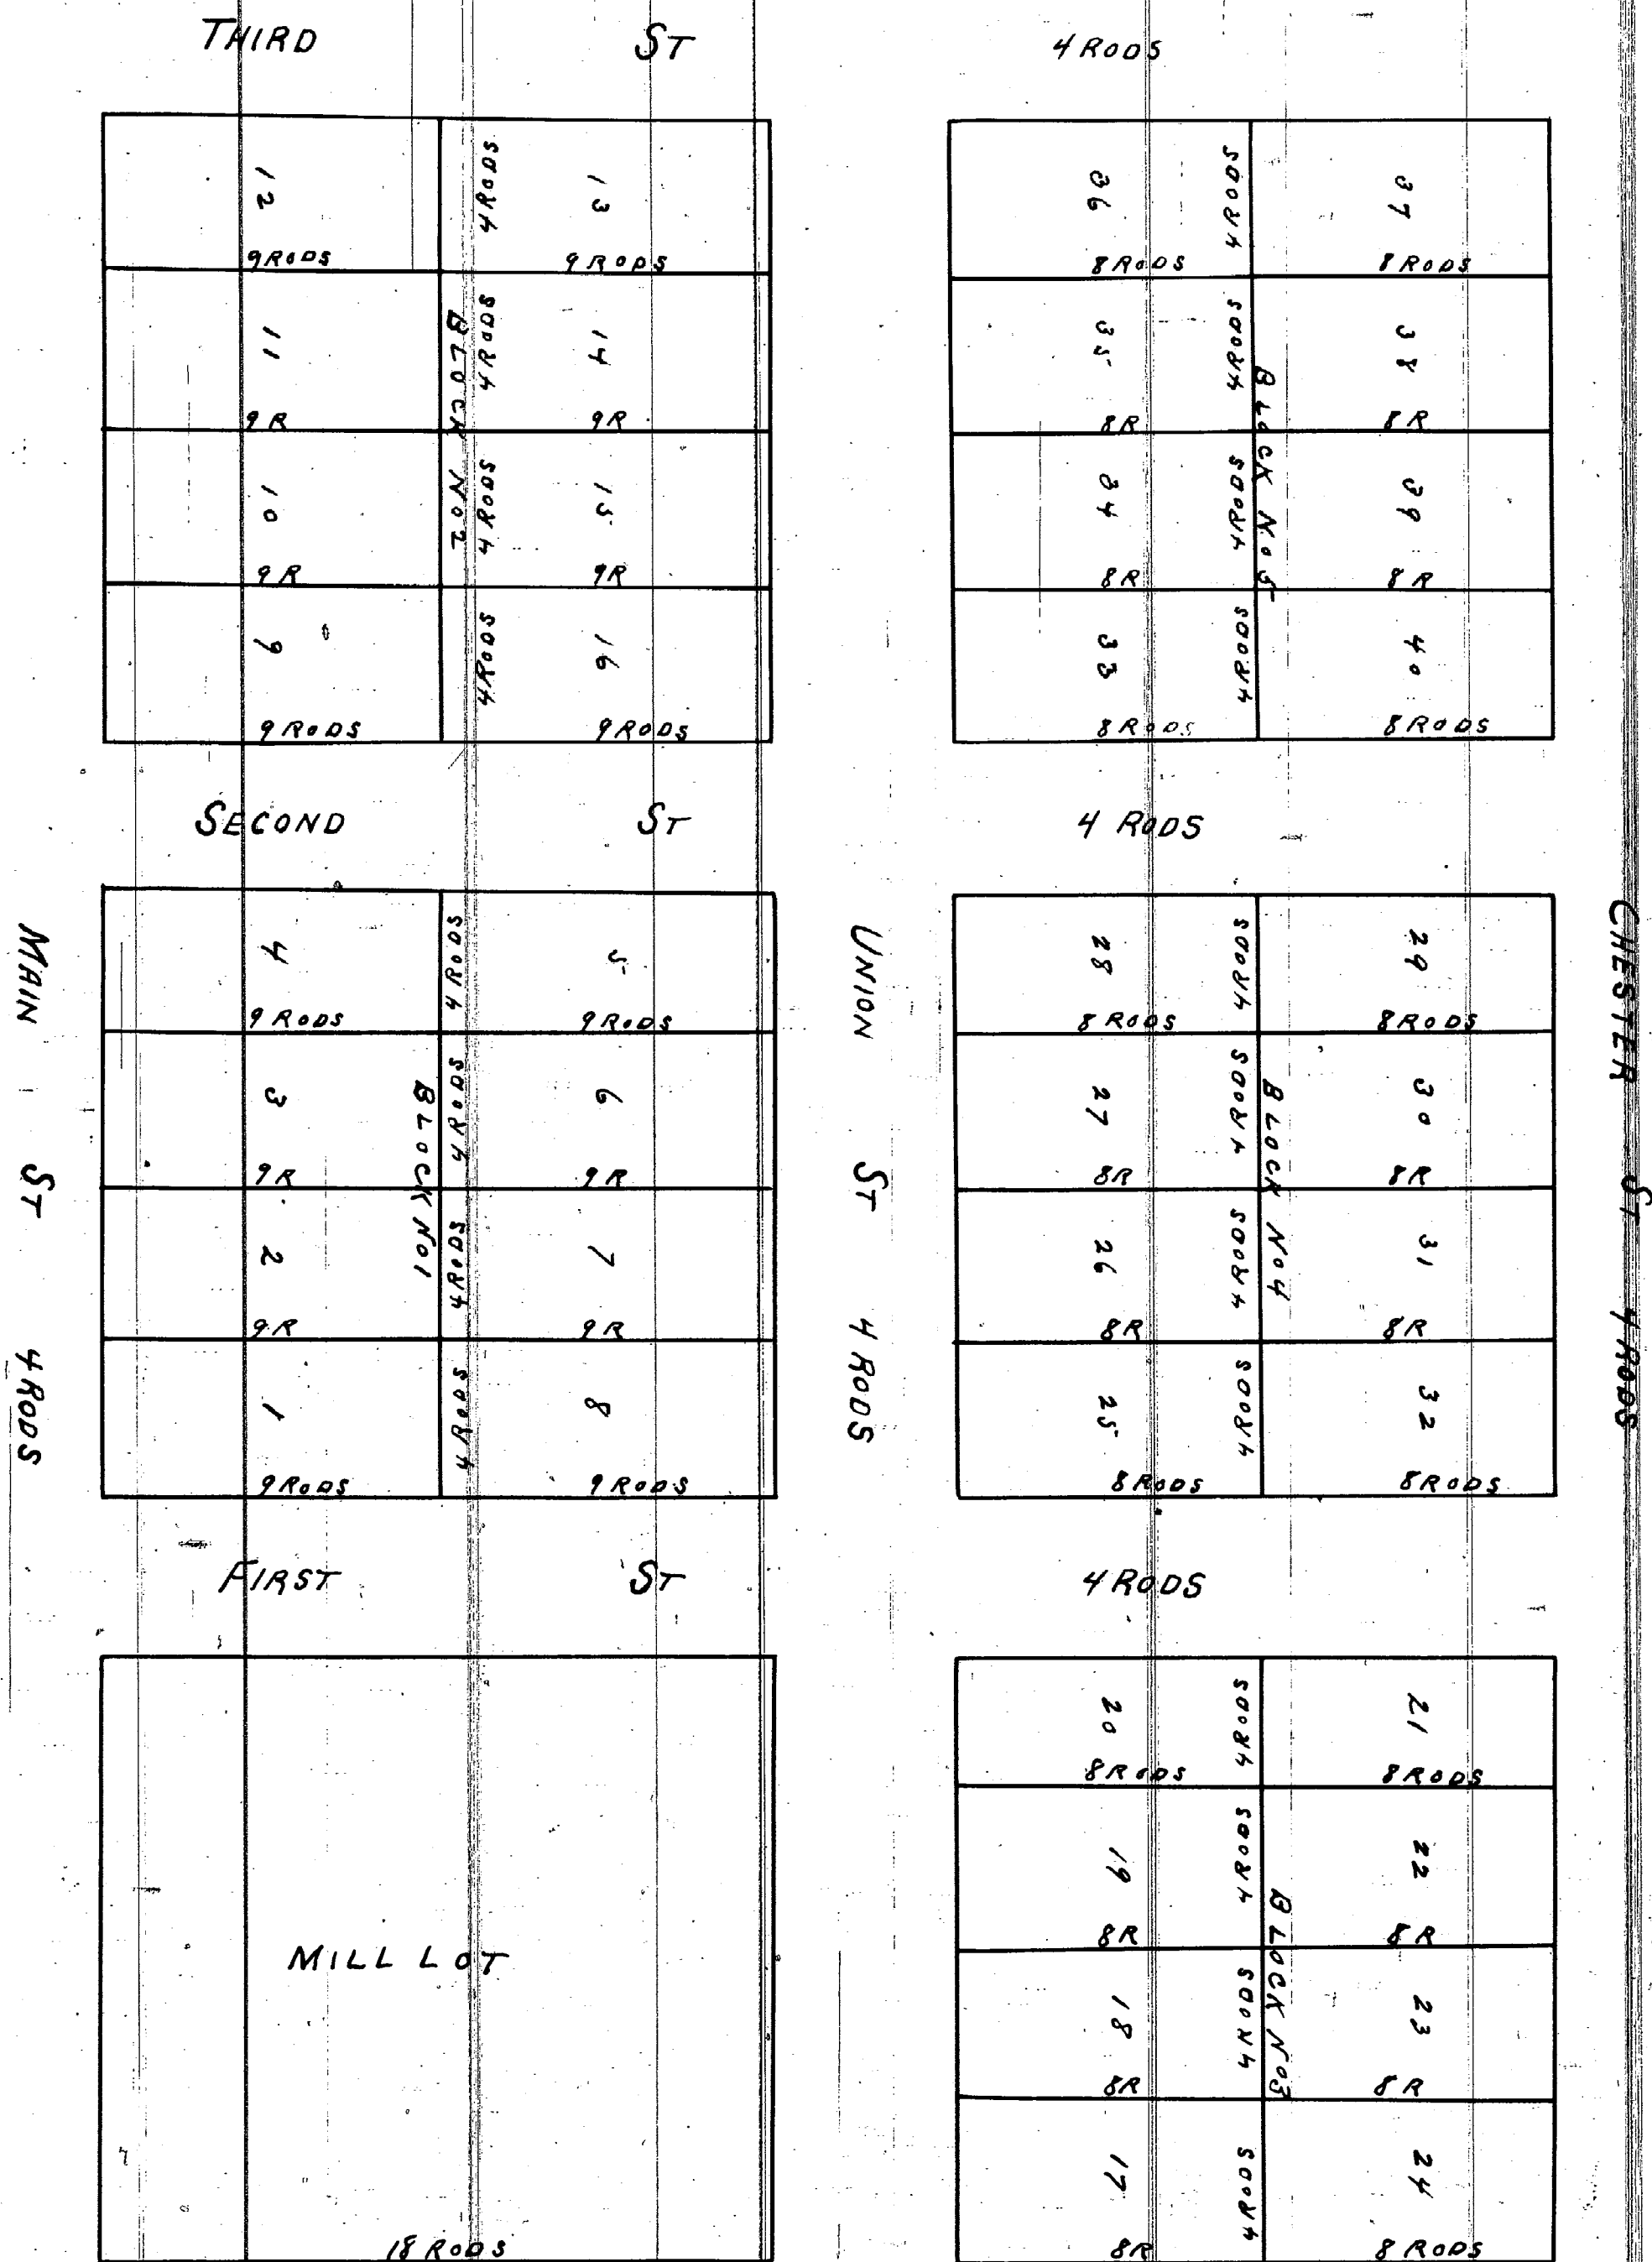

I hereby certify that this plat is a correct copy of the plat now on record in the Register of Deeds Office, being made under the supervision of the Auditor General by turning the plat on record and affixing thereto a carefully compared copy of the subdivision and certificate dated this 9th day of July 1910.

Edw. H. Bennett
Clerk and Genl. Supt.

Received for record Nov. 13th 1871 at 10^{1/2} o'clock A.M. along Eaton Register
Know all men by these presents that we Francis J. Beldin and Helen C. Beldin his wife, all of the Town of Huron Wayne County State of Michigan have made and executed the within map or plat of the Village of Beldin for the purpose of having the same recorded in conformity to the Statute in such cases made and provided said Village is located on the south east corner of the north west quarter on section twenty-nine, Wayne County State of Michigan Town Four south of range nine east. streets four rods wide the plat is on a scale of four rods to the inch.

Signed sealed in presence of
E. A. Shaw
G. W. Smith

Francis J. Beldin
Helen C. Beldin

State of Michigan } 33 September 19th A.D. 1871. Before me the subscriber a Justice of the Peace in and for said County personally appeared Francis J. Beldin and Helen C. Beldin his wife to me known to be the persons described in and who executed the within instrument who severally acknowledged the same to be their free act and deed and the said Helen C. Beldin wife of the said Francis J. Beldin on a private examination separate and apart from her husband. acknowledged that she executed the same freely without any fear or compulsion from any one.

George W. Smith Justice of the Peace
in and for the County of Wayne

This is to certify that the above plat has been compared with the original plat of record in the office of Register of Deeds of Wayne County and found to be a true copy of the same.

A. H. Willmarth
Surveyor