


— "GEORGE DOW'S"—
 SUBDIVISION OF OUTLOTS NO 27 & 28
 AND THE NORTH PART OF OUTLOT NO 26
 — "WITHERELL FARM"—
 CITY OF DETROIT APRIL 1862

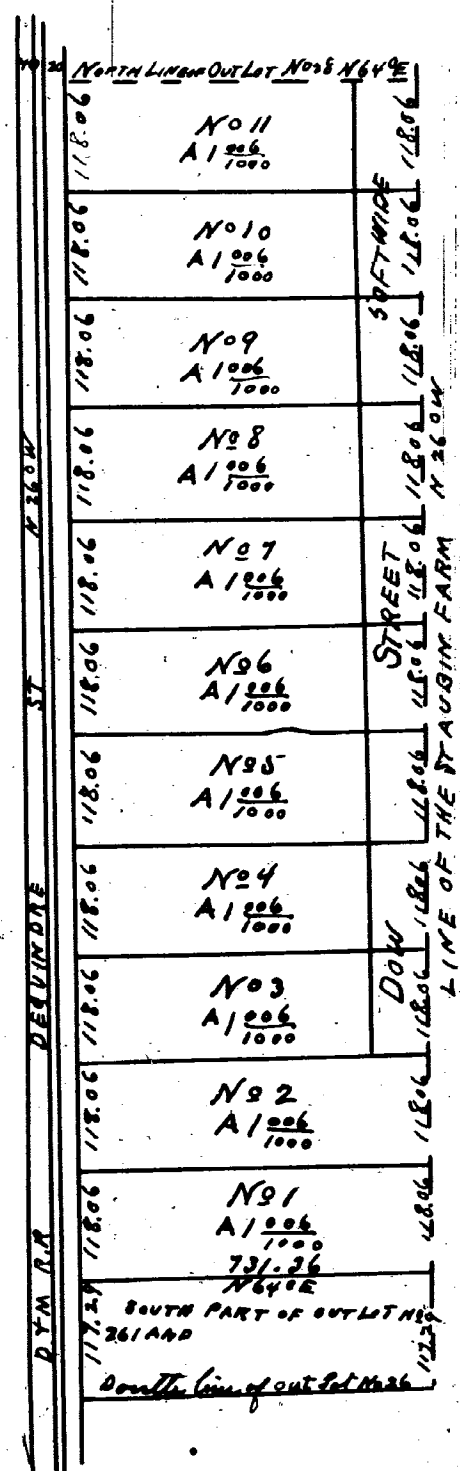

Received for Record March 31, 1864 at
 11 O'clock Am

E. N. Lacroix Reg
 by E. P. Rankin Dep.

Geo. Dow

Proprietor

State of Michigan }
 County of Wayne } On this 29th day of
 March A.D. 1864 person-
 ally appeared before me the undersigned a
 Notary Public in and for said County George
 Dow known to me to be the person who
 executed the within plat and acknowledged
 that he executed the same for the use
 and purposes therein contained. Witness
 my hand and seal the day and year
 above written

Duncan Mackay

Notary Public

Wayne County Michigan

I hereby certify the above plat to be correct from
 actual calculation Eugene Robinson
 City Surveyor

This is to certify that the above plat has been
 compared with the original plat of record in the
 office of Register of Deeds of Wayne County, and
 found to be a true copy of the same.

A. H. Willmarth

Surveyor

I hereby certify that these plats are correct copies of the plats
 now on record in the Register of Deeds office, being made under
 the supervision of the Auditor General by tracing the plats on record
 and affixing thereto carefully compared copies of the dedications
 and certificates.

Dated this 24th day of June 1910

Geo W Bennett

Clerk Aud. Genl's Dept.

These plats have no specific dedications.



COPY OF SURVEY & PLAT

OF

— "PRIVATE CLAIM NO 228"—

Received for Record April 22nd 1864

Made at the request of the heirs of Joseph Laporte
 on the 4th of January A.D. 1847
 by A. E. Nathan C. Surveyor Variation 1000'E
 at 9 O'clock A.M.
 E. N. Lacroix Registrar
 by E. Rankin Deputy

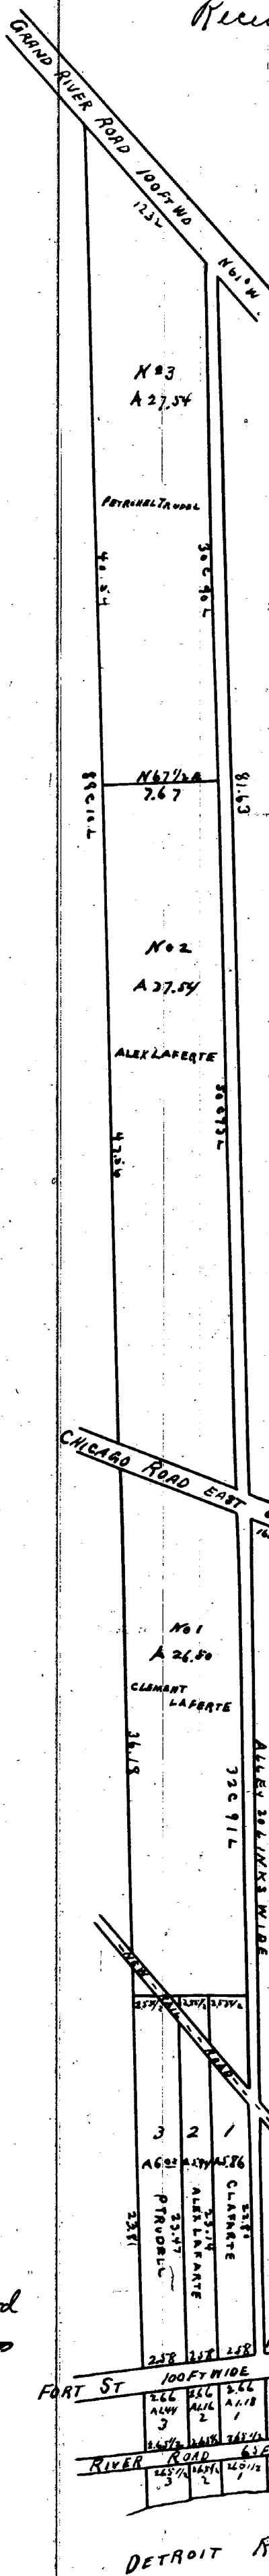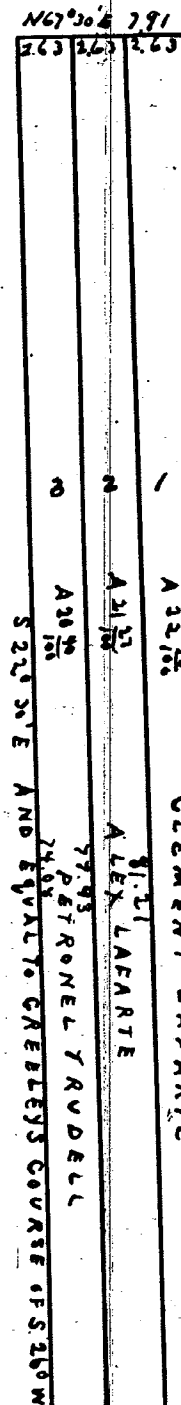

This is to certify that the above plat has been
 compared with the original plat of record in the
 office of Register of Deeds of Wayne County, and
 found to be a true copy of the same.

A. H. Willmarth

Surveyor