GAGE AND HART'S
Subdivision of Lot 4 1/4 Sec'n 58
TEN THOUSAND ACRE TRACT
DETROIT, WAYNE COUNTY, MICHIGAN

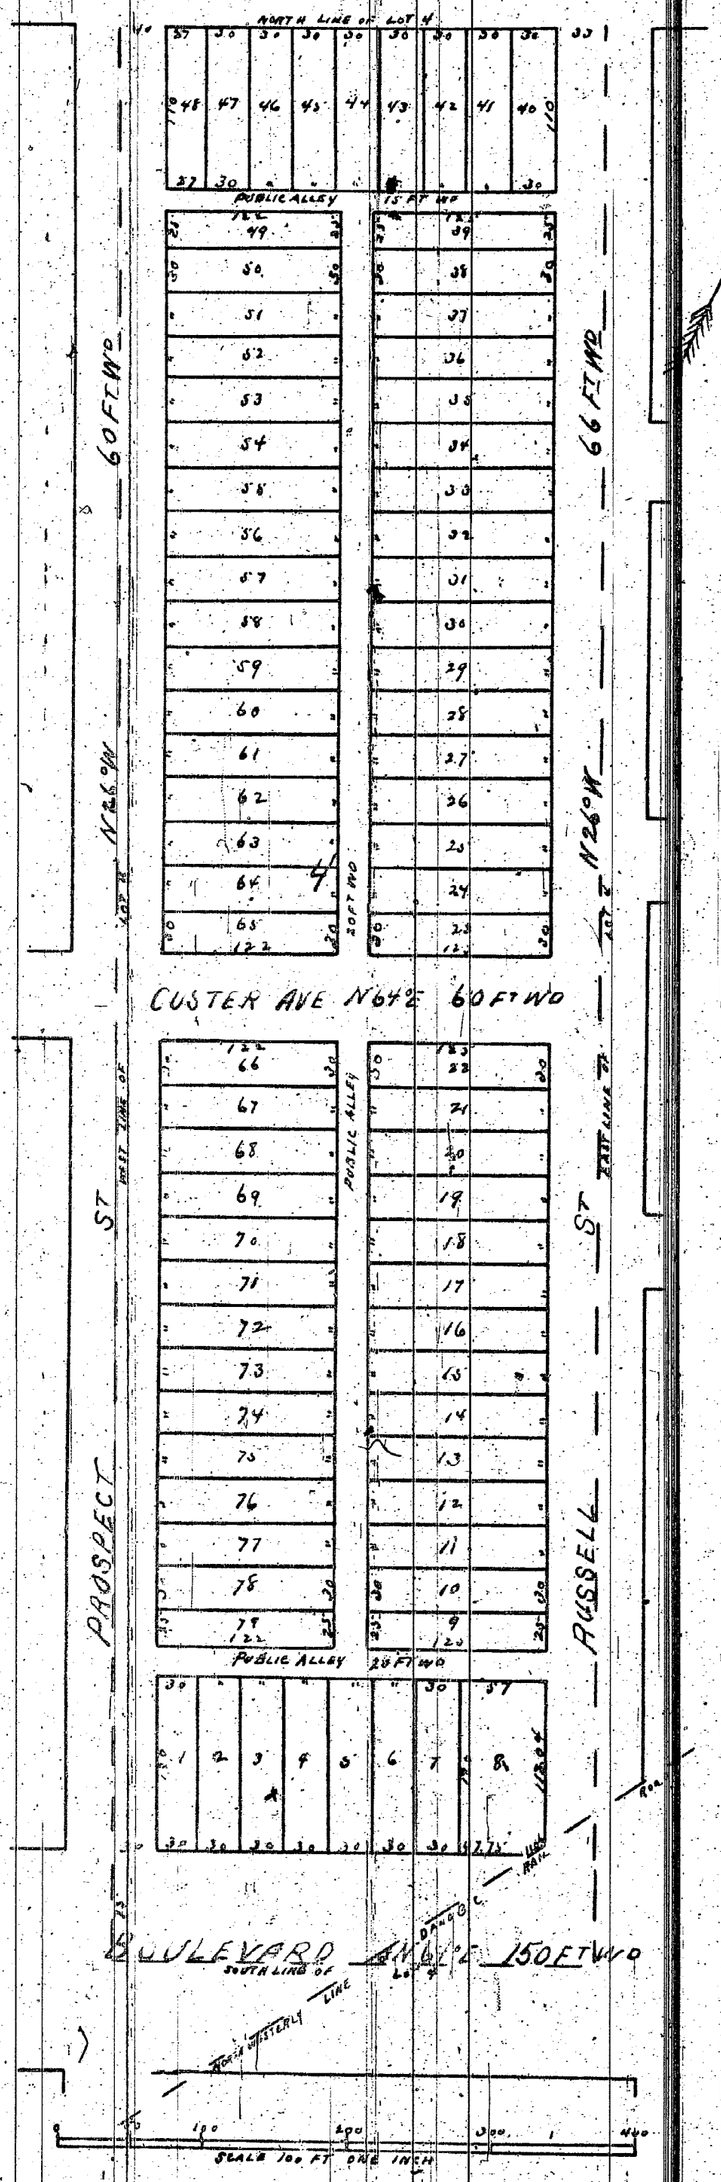

Know all men by these presents that William T. Gage and Elizabeth B. Gage his wife and Joseph C. Hart and Mary J. Hart his wife of Detroit Wayne County Michigan do hereby dedicate to the public the perpetual use of the Streets and Alleys (when not already dedicated) as represented on the annexed plat of Gage and Harts Subdivision of Lot Four Section Fifty Eight of Ten Thousand Acre Tract Detroit Wayne County Michigan Reserving to ourselves our heirs and assigns the Reversion thereof whenever the same may be discontinued according to law. Witness our hands and Seals this 11th day of February ad 1887

In presence of
Mirlam J Hart
Alex. K. Gage
Jennie T. McArthur

William T. Gage (L.S.)
Elizabeth B. Gage (L.S.)
Joseph C. Hart (L.S.)
Mary J. Hart (L.S.)

State of Michigan } ss
County of Wayne }

On this 11th day of February ad 1887 before me the Subscriber a Notary Public in and for said County personally appeared the above named William T. Gage and Elizabeth B. Gage his wife and Joseph C. Hart and Mary J. Hart his wife proprietors and James W. Daly for Jerome T. Daly Surveyors to me known to be the persons described in and who executed the above instrument and Surveyors certificate and acknowledged the same to be their free act and deed.

Jennie T. McArthur
Notary Public
Wayne Co Mich

State of Michigan } ss.
County of Wayne }

We M. P. Poole Register of Deeds and Jerome T. Daly Surveyor do hereby certify that we have separately carefully compared this duplicate plat with the original plat of Gage and Hart's Subdivision of Lot 4 1/4 Section 58 Ten Thousand Acre Tract Detroit Wayne County Michigan and that it is an exact duplicate thereof and of the whole of such plat.

M. P. Poole Register
Jerome T. Daly Surveyor

Examined and approved
February 15 1887
H. R. Pratt
Deputy Auditor Genl

I hereby certify that this plat is a correct copy of the plat now on record in the Register of Deeds office, being made under the supervision of the Auditor General by tracing the plat on record and affixing thereto a carefully compared copy of the dedication and certificates.

Dated this 8th day of Sept. 1910
Geo. W. Bennett
Clerk and Genl. Dept.

We hereby certify the above plat to be correct
Detroit February 10-1887 Jerome T. Daly
Surveyors.

Approved Feb 19 1887
William N. Langley
Thomas McGrath
Alexander Chapoton
} Board of Public Works

Registers Office } ss
Wayne County
Received for Record this 21st day
of February ad 1887
at 10 55 Oclock a M and
Recorded in Liber 10
Plats on Page 37
M. P. Poole
Register