


10817

BERNARD FISCHER'S
Subdivision of Lots 22 and 23
of the Sub of the West part of
PRIVATE CLAIM 723
HAMTRAMCK, WAYNE COUNTY, MICHIGAN

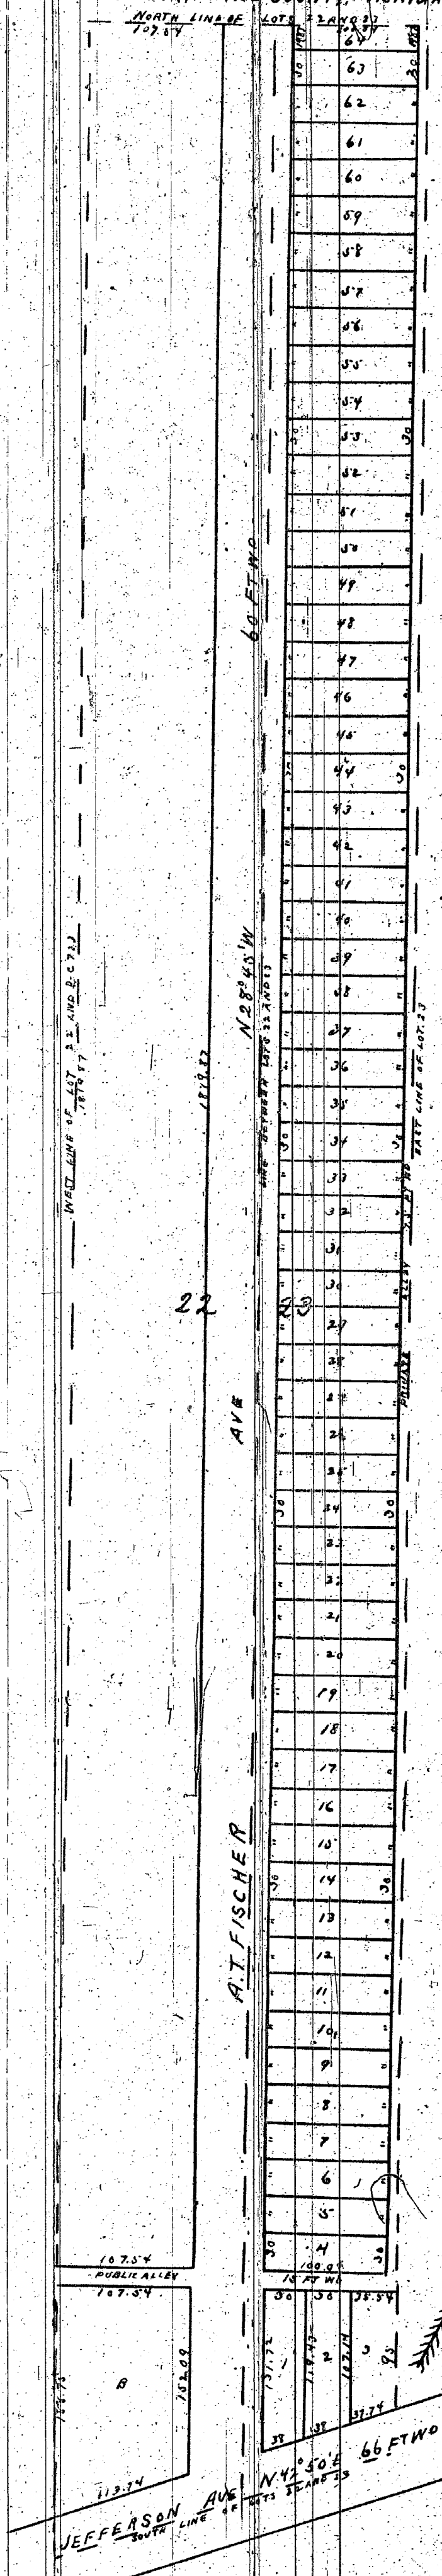

Know all men by these presents that Mary T. Bennett, Alexander T. Fischer and Mary Fischer his wife and C. F. William Everding and Margaret Everding his wife of Detroit Wayne County Michigan do hereby dedicate to the Public the perpetual use of the Streets and Alleys (when not already dedicated) as represented on the annexed plat of Bernard and Fischer's Subdivision of Lots Twenty Two and Twenty Three of the Subdivision of the West part of Private Claim Seven Hundred and Twenty Three Hamtramck Wayne County Michigan. Resolving to surrender our here and assigns title to the same whenever the same may be discontinued according to Law. Witness our hands and seals this 10th day of December A.D. 1886

In presence of
Edwin Schulte
Friedrich Peters

Mary T. Bennett
Alexander T. Fischer
Mary Fischer
C. F. Wm. Everding
Margaret Everding

State of Michigan }
County of Wayne } ss.
On this 10th day of December A.D. 1886 before me the Subscriber a Notary Public in and for said County personally appeared the above named Mary T. Bennett Alexander T. Fischer Mary Fischer his wife and C. F. William Everding and Margaret Everding his wife Jerome and James H. Daly for Jerome & Daly Surveyors to me known to be the persons described in and executed the above instrument and Surveyors certificate and acknowledged the same in full for act and deed.

Adrian Schulte
Notary Public
Wayne County
Michigan

State of Michigan }
County of Wayne } ss.
We Charles M. Rousseau Register of Deeds and Jerome & Daly Surveyors have separately carefully compared this duplicate plat with the original plat of Bernard and Fischer's Subdivision of Lots 22 and 23 of the Subdivision of the West part of Private Claim 723 Hamtramck Wayne County Michigan and find it is a correct duplicate thereof and of the whole of such plat.

Examined and approved
Dec 14 1886
H. R. Pratt
Deputy Auditor Gen'l.

Charles M. Rousseau Register of Deeds
Jerome & Daly Surveyors

SCALE 100 FT ONE INCH

We hereby certify the foregoing plat to be correct
Detroit December 6th 1886 Jerome & Daly
Surveyors

I hereby certify that this plat is a correct copy of the plat now on record in the Register of Deeds office being made under the supervision of the Auditor General by tracing the plat on record and affixing thereto a carefully compared copy of the dedication and certificates.

Dated this 9th day of Sept. 1910
Geo. W. Bennett
Clark and Gents. Depts.

Register office
County of Wayne } ss.
Received for record this 22nd
day of Dec A.D. 1886
at 10 30 o'clock A.M. and
recorded in Lib. 10
Plato on Page 27th
Charles M. Rousseau
Register