


E. Wonders
Subdivision of Outlot 43
 Wesson's Section of
La Brossey & Baker Farms
 City of Detroit
 Wayne Co Mich

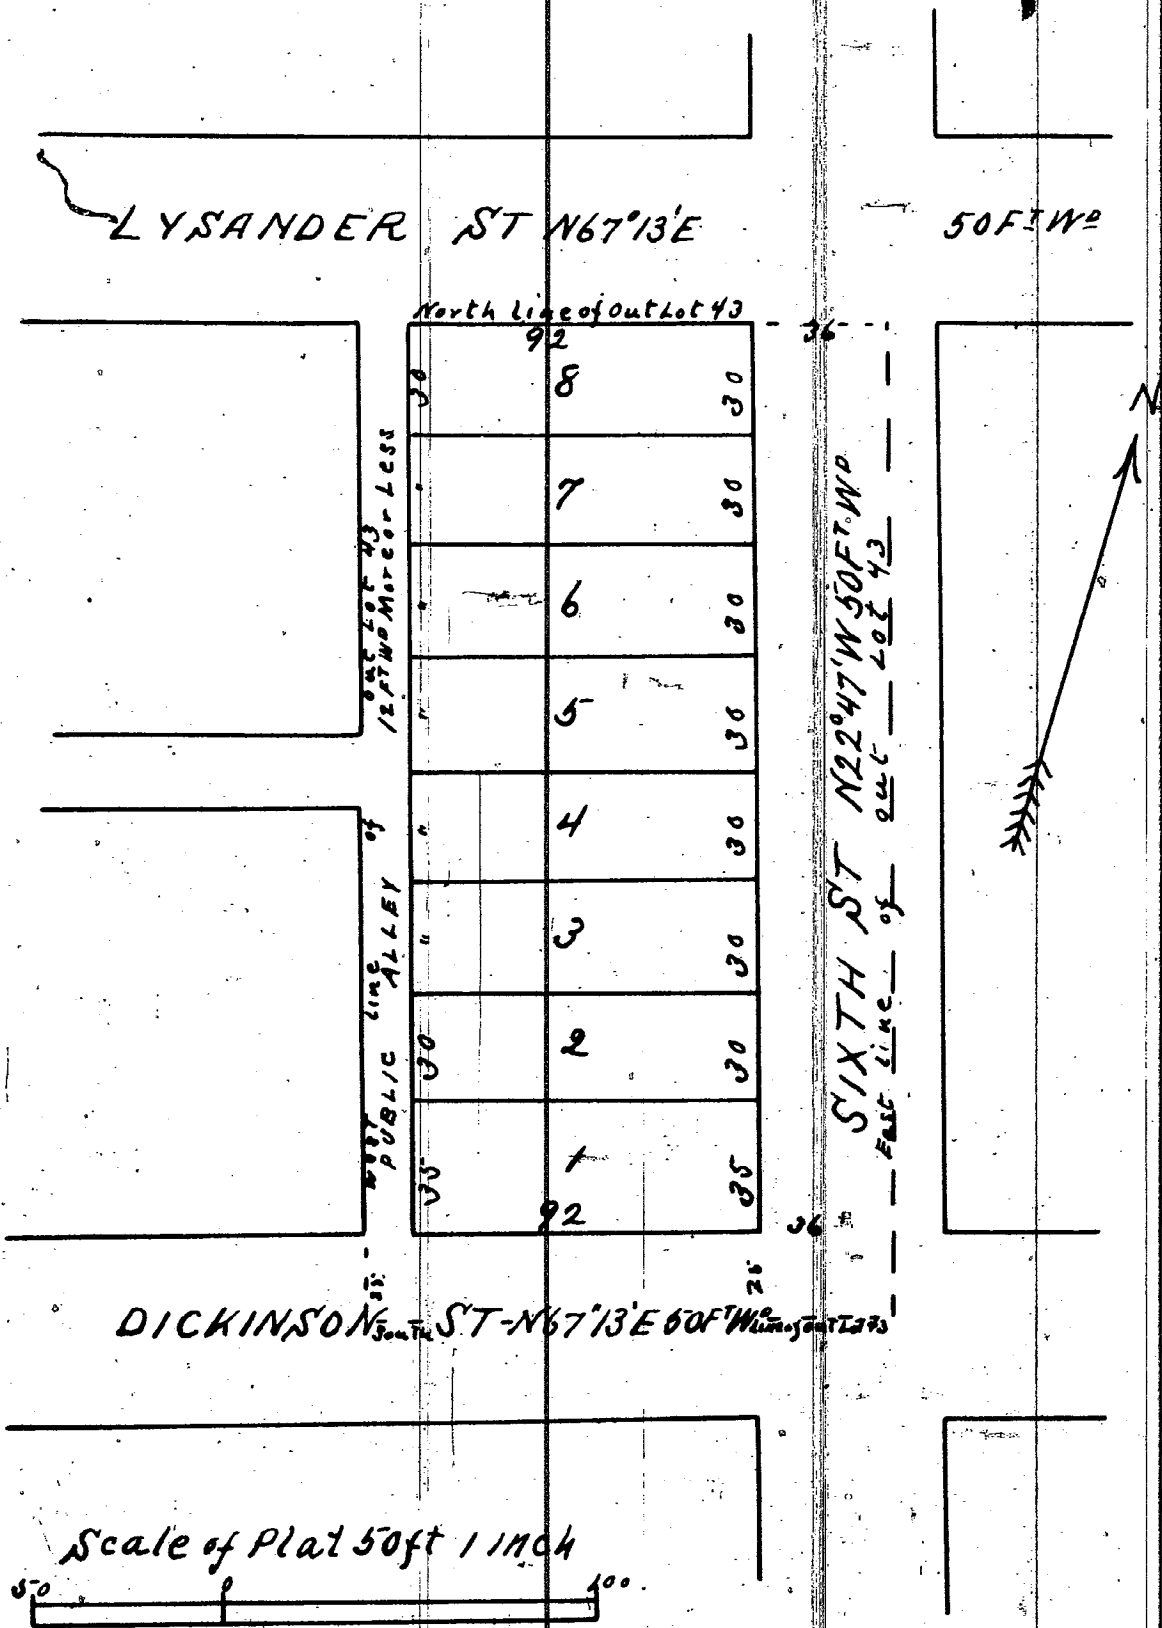

I hereby certify the above plat to be correct.
 Eugene Robinson
 Detroit Feb 1st 1887

State of Michigan } ss. On this 1st day of February A.D. Eighteen hundred and eighty seven before me a Notary Public in and for said County personally came Eugene Robinson a Surveyor who acknowledged that he signed the above certificate.
 Notary Public Wayne County Michigan

Approved Feb 12th 1887
 William H. Langley } Board of Public Works
 Thomas McGrath
 Alexander Chapoton

Registration Office
 County of Wayne } ss.
 Received for Record this 12th day of February A.D. 1887 at 1:55 O'clock P.M. and Recorded on Feb 10 of Plats on Page 36
 W. P. Rouse
 Register

Examined and approved
 February 9th 1887
 H. R. Pratt
 Deputy Auditor General

Known all men by these presents that we Elias Wonders and Mary A. Wonders his wife have caused to be made for record the above plat of E. Wonders Subdivision of Outlot 43 Wesson's Section of Baker Farms City of Detroit Wayne Co Mich and we do hereby dedicate to the perpetual use of the public the streets & alleys as shown thereon reserving to ourselves our heirs or assigns the

Witness our hands and seals this First day of February A.D. Eighteen hundred and eighty seven

In presence of
 Henry Kemp
 Wm. J. Thomas

State of Michigan } ss. On this second day of February A.D. Eighteen hundred and eighty seven County of Wayne before me the undersigned a Notary Public in and for said County personally appeared Elias Wonders and Mary A. Wonders his wife known to me to be the same persons who executed the above instrument and acknowledged the same to be their free act and deed.

Wm. J. Thomas
 Notary Public Wayne Co. Mich

State of Michigan } ss. We Michael P. Rouse Register of Deeds County of Wayne Deeds and Eugene Robinson Surveyor hereby certify that we have separately carefully compared this duplicate plat with the original plat of E. Wonders Subdivision of Outlot 43 Wesson's Section of Baker Farms City of Detroit Wayne Co Mich and that it is an exact duplicate thereof and of the whole of said map or plat.

Michael P. Rouse Register of Deeds
 Eugene Robinson Surveyor

I hereby certify that this plat is a correct copy of the plat now on record in the Register of Deeds Office being made under the supervision of the Auditor General by tracing the plat on record and offering thereinto a carefully compared copy of the dedication and certificate.

Dated this 9th day of Sept. 1910

Geo. H. Bennett
 Clerk and Guide Dept.