


CRAIG AND MAYBURY'S
 — Sub^d of the South part of the North West Fractional —
 — 1/4 OF FRAC SECTION 17, T. 1 S. R. 12 E. —
 — HAMTRAMCK, WAYNE COUNTY, MICHIGAN —

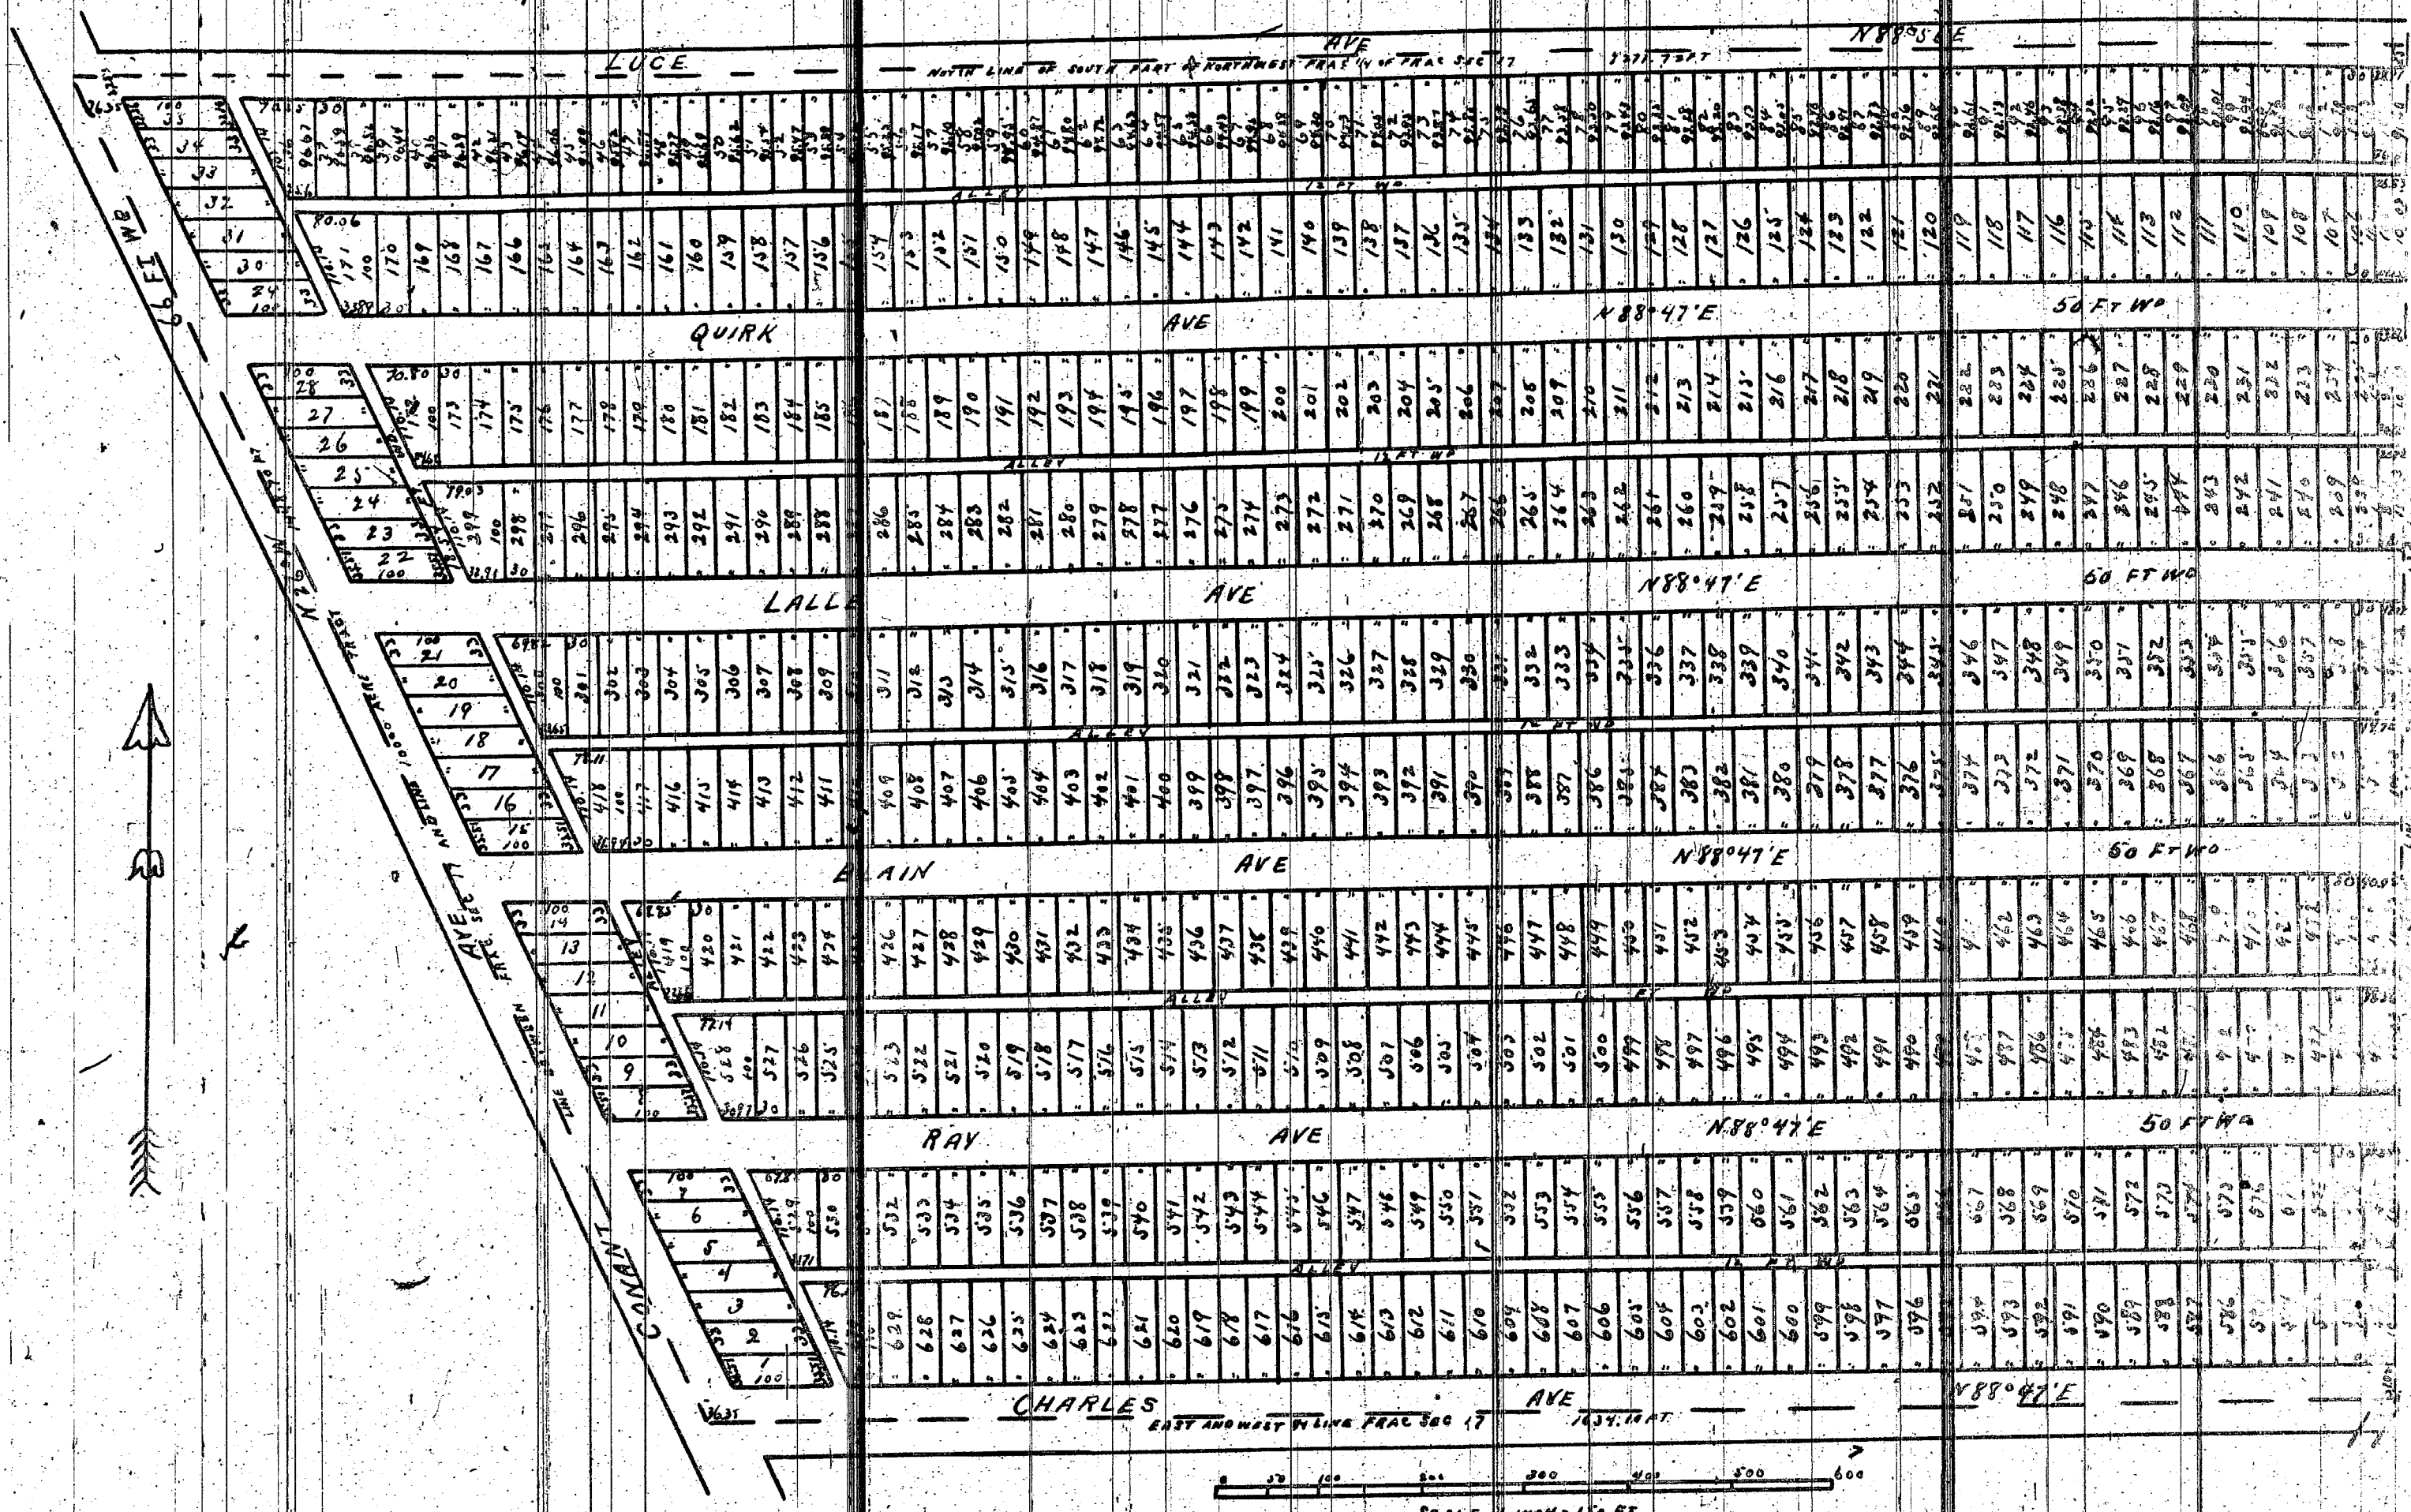

We hereby certify the above plat to be correct.
 Detroit November 12- 1886

Jerome & Daly Surveyors

Know all men by these presents that William J. Craig and William C. Maybury of Detroit Wayne County Michigan have caused the following described property to wit. Beginning at the center of Fractional Section Seventeen Town One South Range Twelve East Hamtramck Michigan being the center of Charles Avenue Thence North 88° 47' East along the North and North Quarter line of said Fractional Section Seventeen hundred and Nine and 9/100 feet Thence South 88° 47' West Twenty Two Hundred and Twenty one and 7/100 feet to the line between said Fractional Sections and Ten Thousand Acre Tract. Thence along said line South 26° East Fifteen Hundred and Forty eight and 7/100 feet to the East and West Quarter line of said Fractional Section Seventeen Thence along said East and West Quarter line North 88° 47' East fifteen Hundred and Thirty Four and 7/100 feet to the place of beginning to be surveyed and platted as herein delineated to be known as Craig and Maybury's subdivision of the South part of the Northwest Fractional Quarter of Fractional Section 17-T. 1 S. R. 12 E. Hamtramck Wayne County Michigan and we do hereby dedicate to the Public the perpetual use of the streets and ways (when not already dedicated) represented on said plat Reserving to ourselves our heirs and assigns the Reversion thereof whenever the same may be continued according to law. Witness our hands and seals this 27th day of November A.D. 1886

In presence of
 John M. South

William J. Craig
 William C. Maybury

State of Michigan }
 County of Wayne }

On this 27th day of November A.D. 1886 before me the subscriber a Notary Public in and for said County personally appeared the above William J. Craig and William C. Maybury Proprietors and Jerome & Daly Surveyors to me known to be the persons who executed the instrument and Surveyors certificate and acknowledged the same to be their free act and deed so witness my hand and seal

J. H. Olin
 Notary Public
 Wayne County

State of Michigan }
 County of Wayne }

We Charles M. Rousseau Register of Deeds and Jerome & Daly Surveyors hereby certify that we have separately carefully compared two duplicate copies with the original plat of Craig and Maybury's subdivision of the South part of the Northwest Fractional 1/4 of Fractional Section 17-T. 1 S. R. 12 E. Hamtramck Wayne County Michigan and that it is an exact duplicate true and of the whole of such plat

Charles M. Rousseau
 Jerome & Daly Surveyors

Examined and approved
 Dec 1 1886
 H. R. Pratt
 Deputy Auditor Genl

Register Office
 County of Wayne }
 Received for Record this 15th day of Dec 28 1886
 12 o'clock PM and
 recorded in book 10 of
 Plats on page 26th
 Chas. M. Rousseau
 Register

I hereby certify that this plat is a correct copy of the plat now on record in the Register of Deeds office being made under the supervision of the Auditor General by tracing the plat on record and affixing thereto a carefully prepared copy of the dedication and certificate

Dated this 9th day of Sept. 1910
 Geo. W. Bennett
 Clerk Aud. Genl. Dept.