


MOSES W. FIELD'S
Second Subdivision of part of
PRIVATE CLAIM NO. 678
Detroit, Wayne County, Michigan

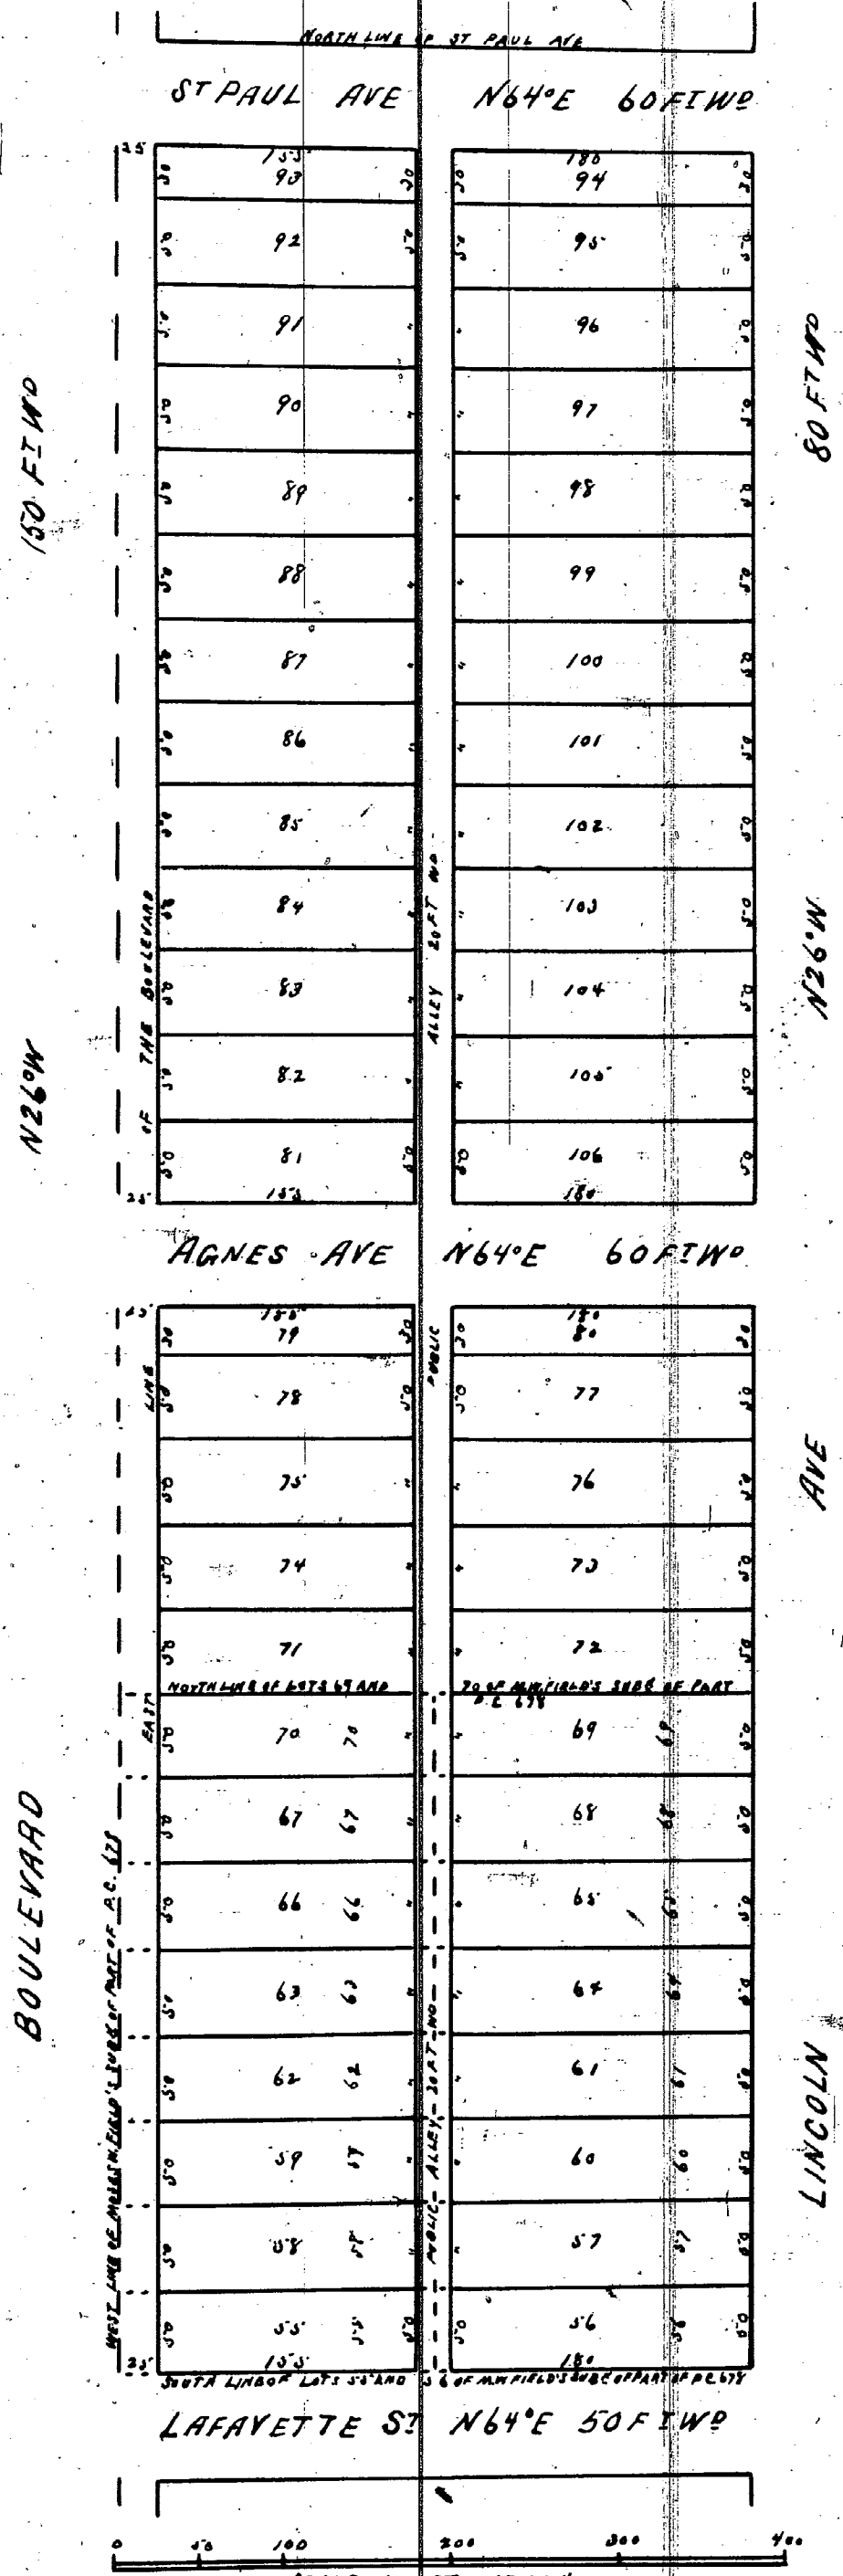

Know all men by these presents that Moses W. Field and Mary Field his wife of Detroit Wayne County Michigan do hereby dedicate to the Public the perpetual use of the Streets and Alleys (where not already dedicated) as represented on the annexed plat of Moses W. Field's Second Subdivision of Lots Fifty Five to Seventy inclusive of Moses W. Field's Subdivision of part of Private Claim number Six Hundred and Twenty Eight as recorded in Liber One of plats on page Three Hundred and Fifteen in the Register's Office for said Wayne County and that part of said Private Claim 678 between the North line of Lots Sixty Nine and Seventy of said Subdivision and the North line St Paul Avenue and between the Boulevard and Lincoln Avenue Detroit Wayne County Michigan Reserving to ourselves our heirs and assigns the Reversion thereof whenever the same may be discontinued by law.

Witness our hands and seals this 25th day of September A.D. 1886
In presence of
Francis Woodbridge
George E. Dubois

Moses W. Field
Mary Field

State of Michigan }
County of Wayne }

On this 25th day of September A.D. 1886 before me the Subscriber a Notary Public in and for said County personally appeared the above named Moses W. Field and Mary Field his wife proprietors and James W. Daly for Jerome & Daly Surveyors to me known to be the persons described in and who executed the above instrument and Surveyors certificate and acknowledged the same to be their free act and deed

Henry H. Mandell
Notary Public
Wayne County
Michigan

State of Michigan }
County of Wayne }

We Charles M. Rousseau Register of Deeds and Jerome & Daly Surveyors hereby certify that we have separately carefully compared this duplicate plat with the original plat of Moses W. Field's second Subdivision of part of Private Claim No. 678 Detroit Wayne County Michigan and that it is an exact duplicate thereof and of the whole of said plat.

Chas. M. Rousseau
Jerome & Daly Surveyors

Approved October 27th 1886
Alexander Chapoton
William H. Langley
Thomas M. Grattan
Board of Public Works
of the City of
Detroit

I hereby certify that this plat is a correct copy of the plat now on record in the Register of Deeds office, being made under the supervision of the Auditor General by tracing the plat on record and affixing thereto a carefully compared copy of the dedication and certificates

Dated this 8th day of Sept 1910
Geo. W. Bennett
Clerk Aud. Genl. Dept.

We hereby certify the above plat to be correct
Detroit Sept 20. 1886 Jerome & Daly Surveyors

Examined and approved
September 27 1886
H. R. Pratt
Deputy Auditor Genl

Register's Office
County of Wayne }
Received for Record the 26th
day of Oct A.D. 1886
at 12 20 o'clock M. and
Recorded in Liber 10 of
Plats on Page 10
Chas. M. Rousseau
Register