


— HYPOLITE BROSSARD'S —
 — Subⁿ of Lots 82 83rd South part of Lot 85 —
 — OF THE SUBⁿ OF —
 — PRIVATE CLAIM N^o 563 —
 — Springwells, Wayne County, Michigan —

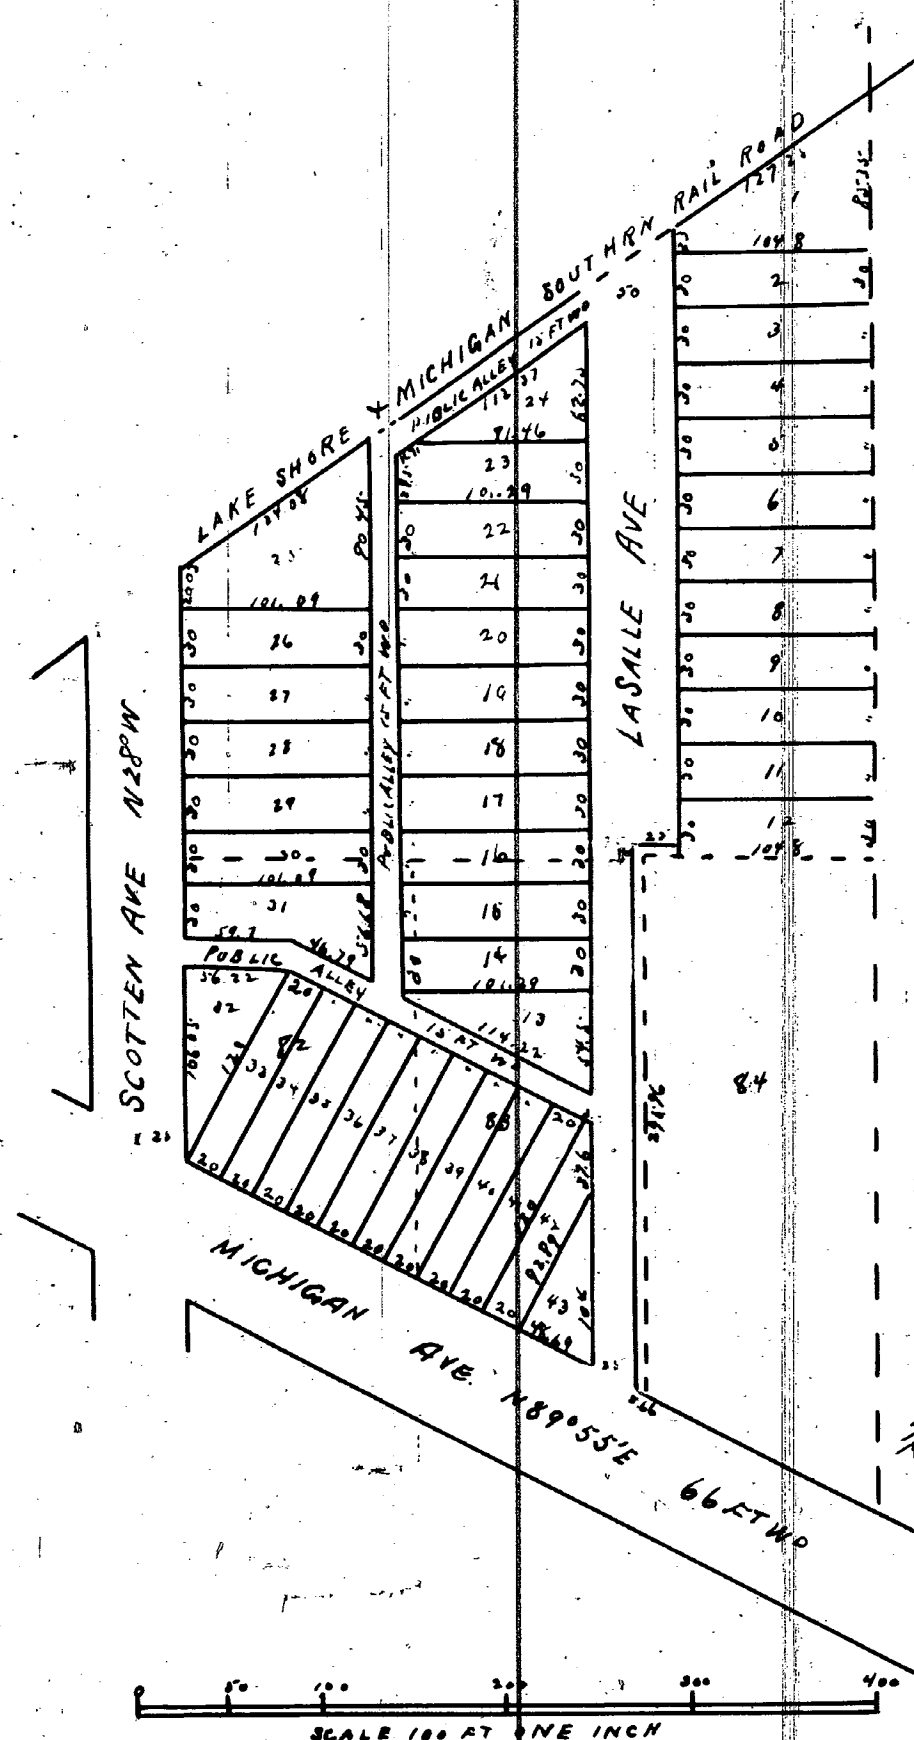

We hereby certify the above plat to be correct
 Detroit May 12th 1885 Jerome & Daly
 Surveyors

State of Michigan } ss
 County of Wayne }

On this 25th day of May A.D. 1885 before me the subscriber a Notary Public in and for said County personally appeared the above named Hypolite Brossard and Elizabeth Brossard his wife and Jerome & Daly Surveyors to me known to be the persons described in and who executed the above instrument and Surveyors certificate and acknowledged the same to be their free act and deed.

William M. Lumbidge
 Notary Public
 Wayne Co.
 Mich

State of Michigan } ss
 County of Wayne }

We Charles M. Rousseau Register of Deeds and Jerome & Daly Surveyors hereby certify that we have carefully compared this duplicate plat with the original plat of Hypolite Brossard's Subdivision of Lots 82, 83 and South part of Lot 85 of the Subdivision of Private Claim number 563 Springwells Wayne County Michigan and that it is an exact duplicate thereof and of the whole of such plat.

Charles M. Rousseau Register of Deeds
 Jerome & Daly Surveyors

I hereby certify that this plat is a correct copy of the plat now on record in the Register of Deeds office, being made under the supervision of the Auditor General by tracing the plat on record and affixing thereto a carefully compared copy of the dedication and certificate.

Dated this 1st day of Sept 1910
 Geo W. Bennett
 Clerk Aud. Genl's Dept.

Wayne County } ss
 Registers Office }

Received for Record this
 25th day of May A.D. 1885 at
 4 o'clock P.M. and recorded in
 Book 8 page 94 Plato

Charles M. Rousseau
 Register

Know all men by these presents that Hypolite Brossard and Elizabeth Brossard his wife of Springwells Wayne County Michigan do hereby dedicate to the Public the perpetual use of the streets and alleys (where not already dedicated) as represented on the annexed plat of Hypolite Brossard's Subdivision of Lots Eighty Two, Eighty Three and South part of Lot Eighty Five of the Subdivision of Private Claim number Five Hundred and Sixty Three Springwells Wayne County Michigan Reserving to ourselves our heirs and assigns the Reversion thereof whenever the same may be discontinued by law. Witness our hands and seals this 25th day of May A.D. 1885.

In presence of
 W. M. Lumbidge
 John H. Plummer

Hypolite Brossard (25)
 Elizabeth Brossard (25)