


LORENZO L. PULFORD'S SUBDIVISION

Of Lot 25 of the Subdivision of the
North 1/2 of Fractional Section 28 and the
NORTHEAST FRACTION OF SECTION 29
T. 1 S. R. 12 E. Hamtramck, Wayne County
MICHIGAN

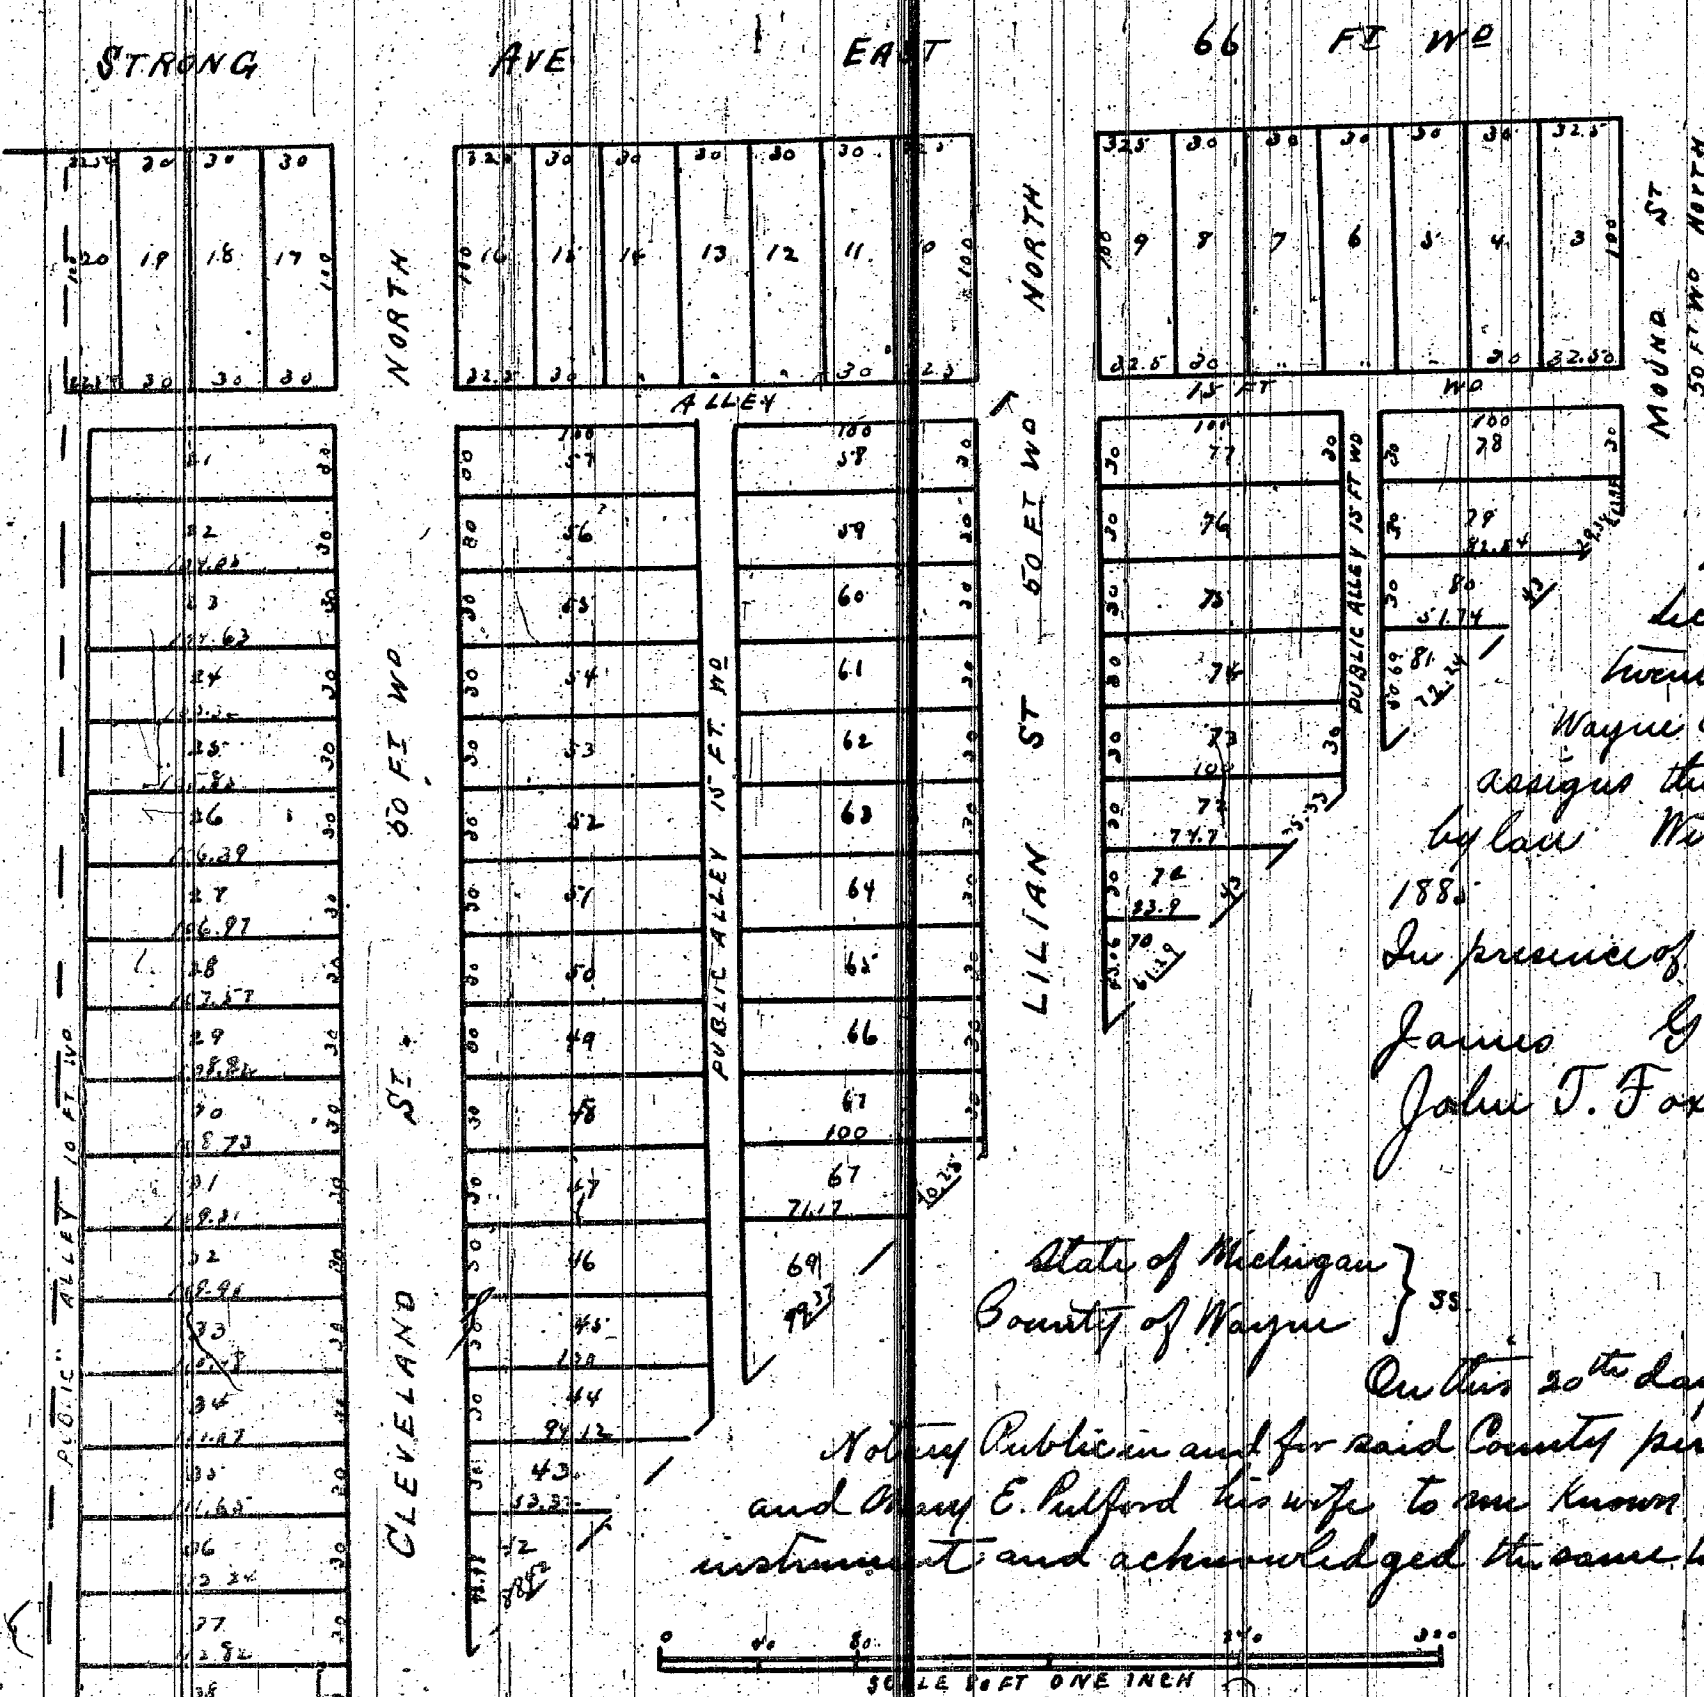

Know all men by these presents that
Lorenzo L. Pulford and Mary E. Pulford his wife
of Detroit Wayne County Michigan do hereby
dedicate to the public the perpetual use of the streets
and alleys (where not already dedicated) as represented
on the annexed Plat of Lorenzo L. Pulford's Subdivision of
Lot Twenty five of the Subdivision of the North 1/2 of Fractional
Section Twenty eight and the Northeast Fraction of Section
Twenty nine Town One South Range Twelve East Hamtramck
Wayne County Michigan Reserving to ourselves our heirs and
assigns the reversion thereof whenever the same may be discontinued
by law Witness our hands and seals this 20th day of April
1885
Lorenzo L. Pulford
Mary E. Pulford

In presence of
James G. Huff
John T. Foxon

State of Michigan } ss
County of Wayne }

On this 20th day of April A.D. 1885 before me the undersigned
Notary Public in and for said County personally appeared the above named Lorenzo L. Pulford
and Mary E. Pulford his wife to me known to be the persons described in and who executed the foregoing
instrument and acknowledged the same to be their free act and deed
John T. Foxon
Notary Public
Wayne County
Michigan

We hereby certify the above Plat to be correct
Detroit April 18th 1885
Frank H. Jerome } surveyors
James W. Daly }

State of Michigan } ss
County of Wayne }

On this 20th day of April A.D. 1885
before me the undersigned a Notary Public in and for said County
personally appeared the above named Frank H. Jerome and James
W. Daly surveyors to me known to be the persons described in and who
executed the above certificate and acknowledged the same to be their
free act and deed
John T. Foxon
Notary Public
Wayne County
Michigan

I hereby certify that this plat is a correct copy of the
plat now on record in the Register of Deeds office
being made under the supervision of the Auditor General
by tracing the plat on record and affixing thereto a carefully
comparative copy of the dedication and certificate.

Dated this 1st day of Sept 1910
Geo W. Bennett
Clerk Land, Buildg Dept.

State of Michigan } ss
County of Wayne }

We Charles M. Rousseau Register of Deeds of said County
H. Jerome and James W. Daly surveyors have carefully compared this duplicate plat of Lorenzo L. Pulford's Subdivision
of Lot 25 of the Subdivision of the North 1/2 of Fractional Section 28 and
the northeast Fraction of Section 29 T. 1 S. R. 12 E. Hamtramck Wayne
County Michigan and that it is an exact duplicate of the original
of the whole of such plat.
Charles M. Rousseau
Register of Deeds

State of Michigan } ss
County of Wayne }

Received for Record
22nd day of April A.D. 1885
9 o'clock A.M. and recorded in
Book 8 of Plats page 80
Charles M. Rousseau
Register of Deeds