


MAITLAND'S
SUBDIVISION OF LOTS 17, 18, 19, 20 AND 21
Of the Sub of PRIVATE CLAIM 688
Grosse Pointe, Wayne County, Michigan

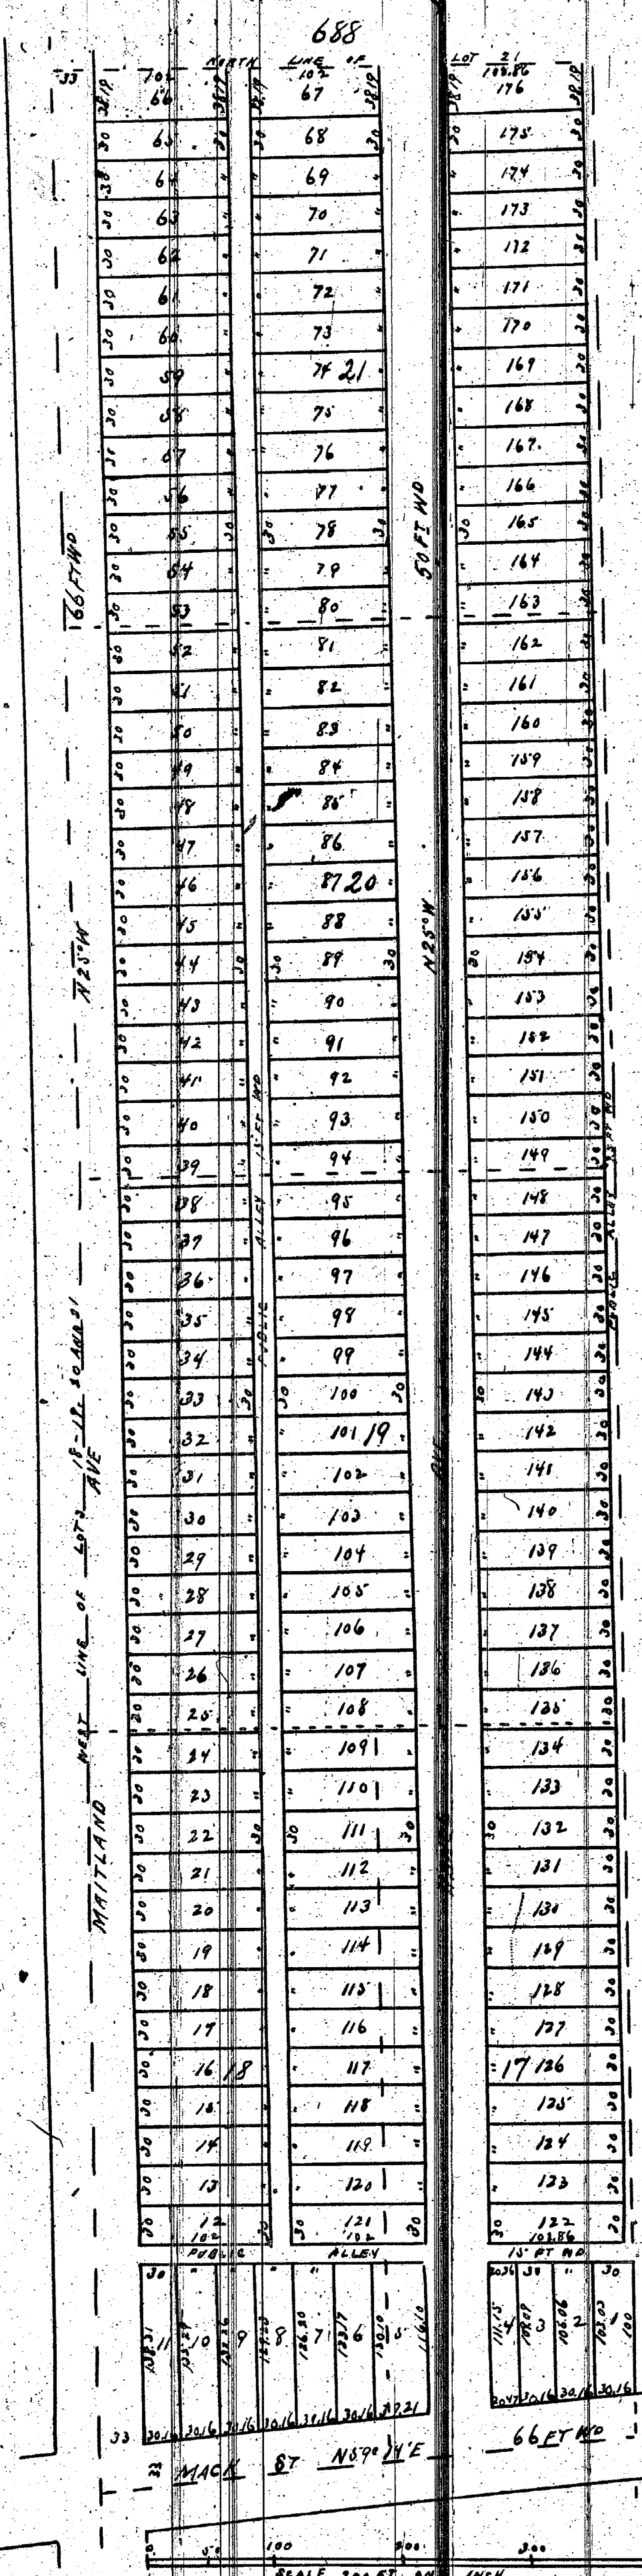

Know all men by these presents that George Maitland and Janet A. Maitland his wife of Detroit Wayne County Michigan do hereby dedicate to the Public the perpetual use of the streets and alleys (where not already dedicated) as represented on the annexed plat of Maitland's Subdivision of lots 17, 18, 19, 20 and 21 of Private Claim Six Hundred and Eighty Eight Grosse Pointe Wayne County Michigan reserving to ourselves our heirs and assigns the reversion thereof whenever the same may be discontinued by law.

Witness our hands and seals this 16th day of August A.D. 1886
 In presence of
 Frank A. Reilly
 Geo T. Abrey

George Maitland
 Janet A. Maitland

State of Michigan } ss.
 County of Wayne }

On this 16th day of August A.D. 1886 before me the undersigned a Notary Public in and for said County personally appeared the persons named George Maitland and Janet A. Maitland his wife personally and James W. Daly for Jerome T. Daly Surveyors to me known to be the persons described in and who executed the above instrument and having read the certificate and acknowledged the same to be their free act and deed.

Geo. T. Abrey
 Notary Public
 William C. B. B.

State of Michigan } ss.
 County of Wayne }

We Charles M. Rousseau Register of Deeds and James W. Daly Surveyors hereby certify that we have separately carefully compared the annexed plat with the original plat of Maitland's Subdivision of lots 17, 18, 19, 20 and 21 of the Subdivision of Private Claim 688 Grosse Pointe Wayne County Michigan and that it is an exact duplicate thereof and of the whole of which we

Chas. M. Rousseau
 James W. Daly

Examined and approved
 August 19 - 1886

H. R. Pratt
 Dep. Auditor Genl.

I hereby certify that this plan is the plat now on record in the office, being made under the Auditor General by transmission and affixing thereto a certificate of the dedication and approval.

Dated this 19th day of August 1886

Register of Deeds
 Wayne County } ss.
 Forwarded this 31st day of August A.D. 1886 at 3 o'clock P.M. and
 Recorded in Liber 10 of
 Plats on page 1
 Chas. M. Rousseau
 Register

Whereby certify the above plat to be correct
 Detroit August 12th 1886
 Jerome T. Daly Surveyor