


BAKER & CLARK'S

Subdivision of the North 1382.60 feet of the East 1/2 of the
NE 1/4 of Section 4, T.2 S. R. 11 E. including that part
of P.C. 574 which lies west of the Liversois Road

Township of Greenfield

Wayne County Michigan

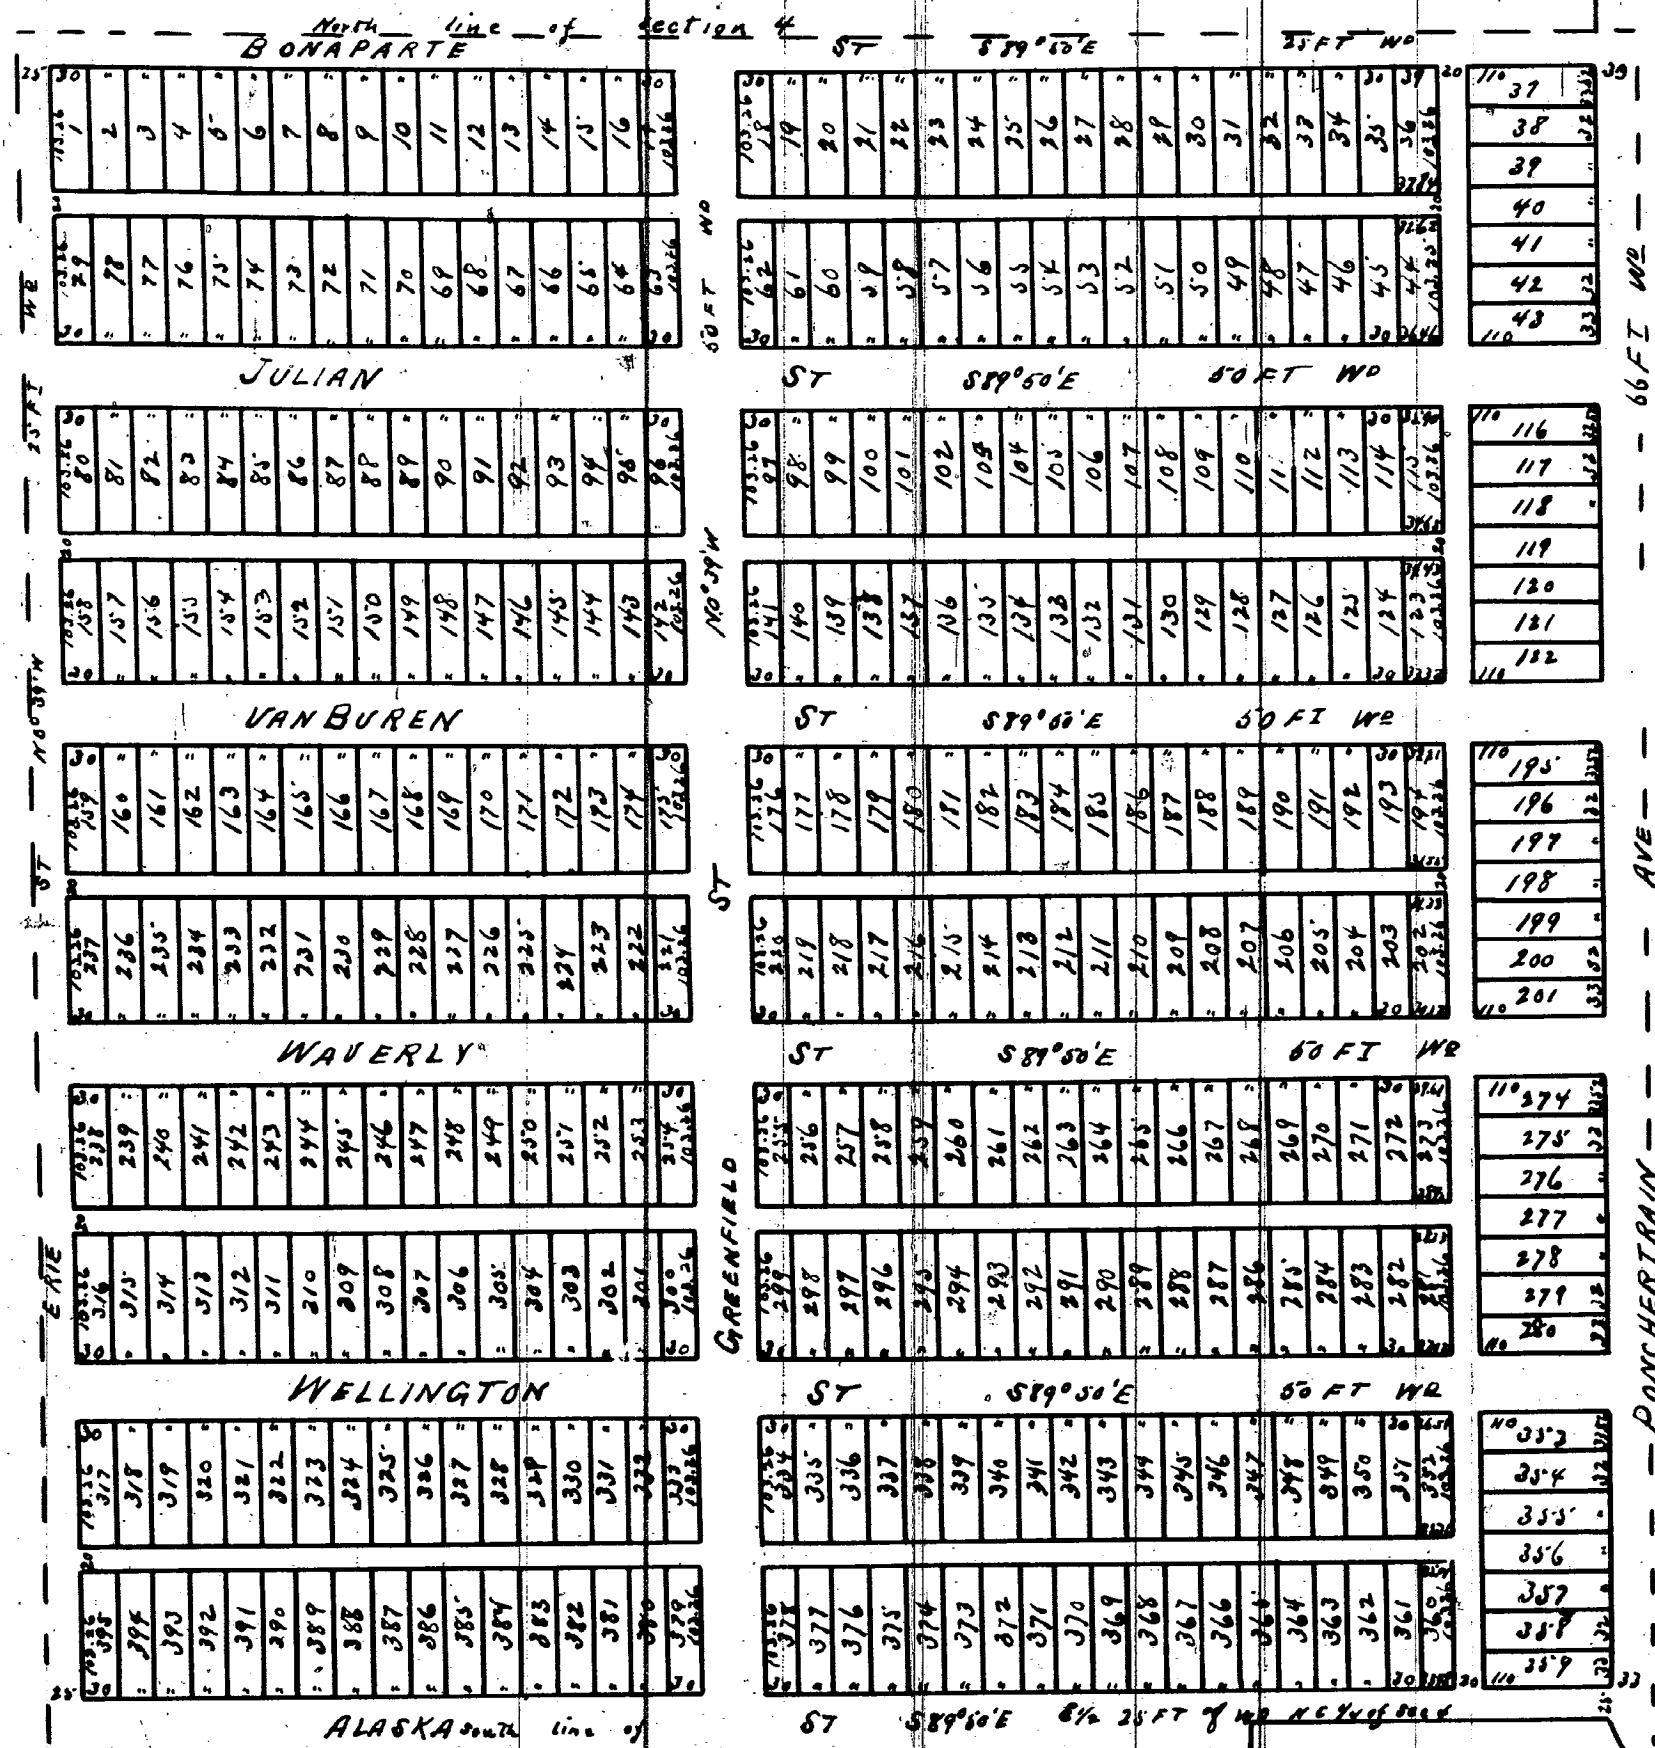

SCALE ONE INCH = 150 FEET.

I hereby certify that this plat is a correct copy of the
plat now on record in the Register of Deeds Office,
being made under the supervision of the Auditor
General by tracing the plat on record and affixing
thereto a carefully compared copy of the dedication
and certificate.

Dated this 7th day of Sept 1910

Geo. W. Bennett

Clerk and Genl. Supt.

We certify this Plat to be correct

Detroit June 25th 1886

John McLaughlin
and Thomas Campan

Examined & Approved

July 1st 1886

H. R. Pratt
Dep. Auditor Genl.State of Michigan }
County of Wayne }

We Charles M. Rousseau Register of Deeds and John McLaughlin and Thomas Campan Surveyors hereby certify that we have separately carefully compared this duplicate
plat with the original plat of Baker and Clark's Subdivision of the North 1382.60 feet of the
East 1/2 of the North East 1/4 of Section 4, T.2 S. R. 11 E. including that part of Private Claim
574 which lies West of Liversois Road Township of Greenfield Wayne County Michigan
and that it is an exact duplicate thereof and of the whole of such map or plat

Charles M. Rousseau Register of Deeds
John McLaughlin
and Thomas Campan } Surveyors

State of Michigan }
County of Wayne }

On this 28th day of June A.D.
Eighteen Hundred and Eighty six before me the subscriber
a Notary Public in and for said county personally appeared
John McLaughlin and Thomas Campan Surveyors
who executed this Plat and Survey and who acknowledged
the same to be their free act and deed.

John J. Truitt

Notary Public Wayne Co. Mich.

Know all men by these presents that we Herbert L. Baker
Frank B. Clark and Addie B. Clark his wife have caused
to be made for record this Map of Baker and Clark's
Subdivision of the North 1382.60 feet of the East 1/2 of the
North East 1/4 of Section 4, T.2 S. R. 11 E. including that
part of Private Claim 574 which lies West of Liversois
Road Township of Greenfield Wayne County Michigan
By McLaughlin and Campan Surveyors and we hereby
adopt the same for the purpose of recording

In presence of
Edwood T. Hauser
Geo. T. Abrey

Witness our hands and seals this 25th

day of June A.D. Eighteen Hundred and Eighty six

Herbert L. Baker
Frank B. Clark
Addie B. ClarkL.S.
L.S.
L.S.State of Michigan }
County of Wayne }

On this 25th day of June A.D.
Eighteen Hundred and Eighty six before me the sub-
scriber a Notary Public in and for said county per-
sonally appeared Herbert L. Baker Frank B. Clark and
Addie B. Clark his wife known to me to be the same
persons who executed the above instrument and

Geo. T. Abrey

Notary Public Wayne Co. Mich.

Register Office
County of Wayne }

Record for Record this 7th
day of Dec A.D. 1886
at 3 O'clock P.M. and
Recorded in Liber 10 of
Plato on page 25
Charles M. Rousseau
Register