


104-1

ABERLE & FOX'S
Subdivision of LOT 13
COLLINS FARM P.C. 11th 453
 North Westerly of Gratiot Ave
 DETROIT WAYNE COUNTY MICHIGAN

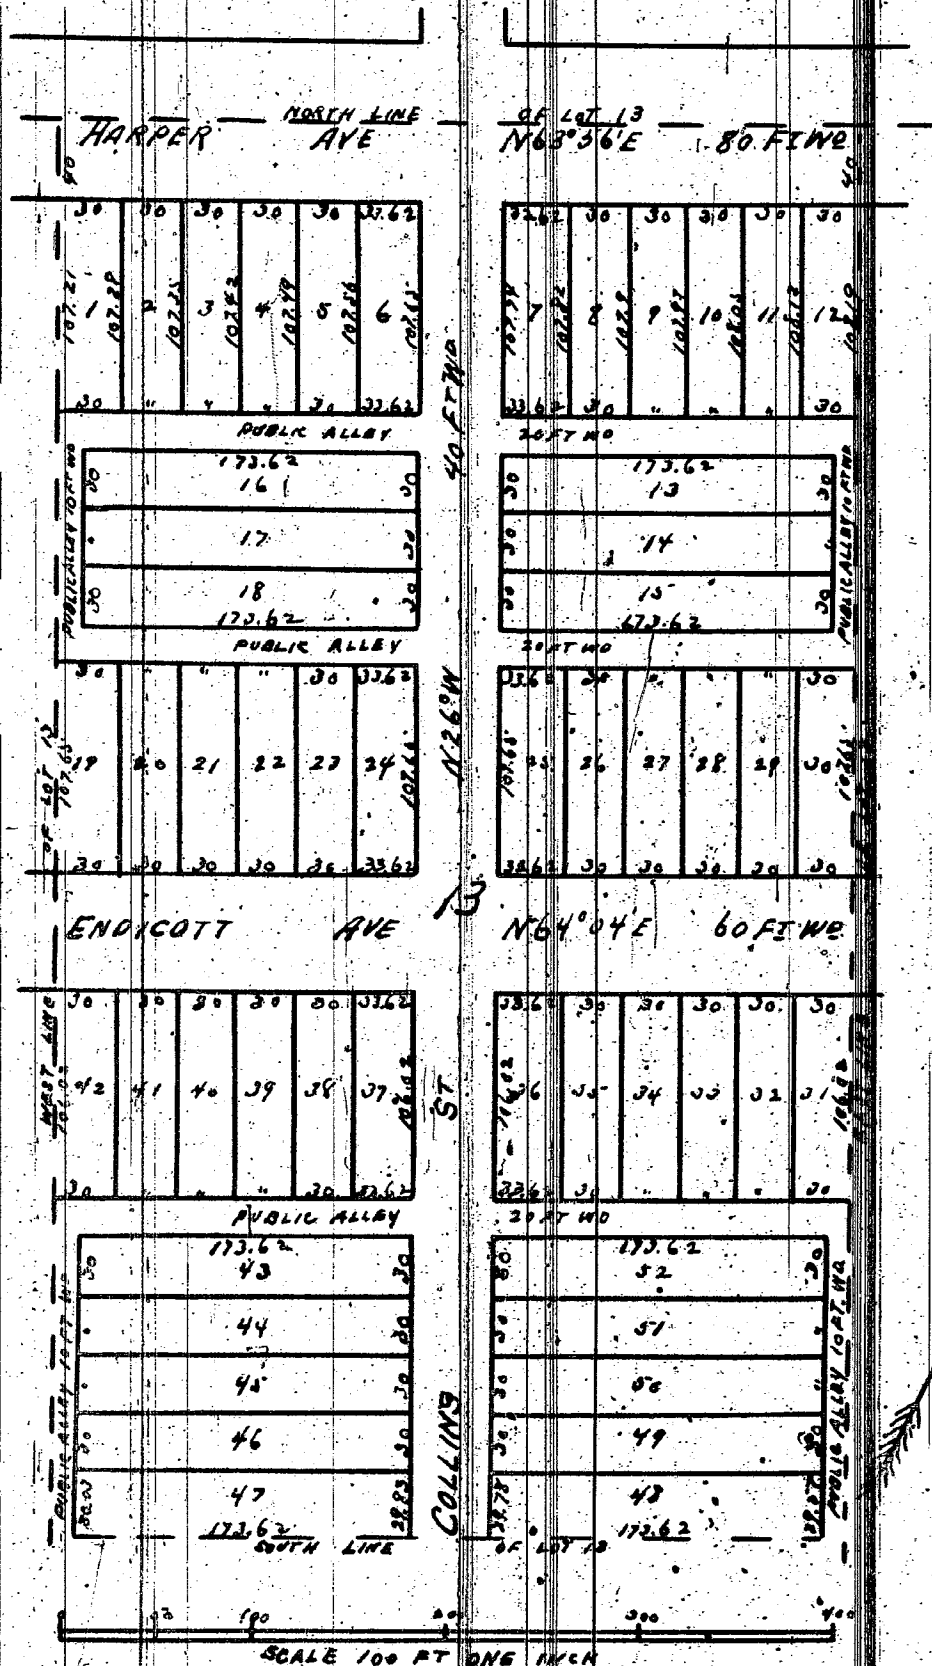

We hereby certify the above plat to be correct
 Detroit, October 22^d 1886
James & Daly
 Surveyors

State of Michigan }
 County of Wayne }

McCharles M. Rousseau Register of Deeds and James & Daly Surveyors hereby certify that we have separately carefully compared this duplicate plat with the original plat of Aberle and Fox's Subdivision of Lot 13 Collins Farm Private Claim 11 and 453 Northwesterly of Gratiot Avenue Detroit Wayne County Michigan and that it is an exact duplicate thereof and of the whole of such plat.

Approved November 3 1886
Alexander Chappeton
William H. Langley
Thomas M. Grattis

Board of Public Works
 of the City of
 Detroit

Examined and approved
 October 28th 1886
H. R. Pratt
 Deputy Auditor Genl

I hereby certify that this plat is a correct copy of the plat now on record in the Register of Deeds office being made under the supervision of the Auditor General by tracing the plat on record and affixing thereto a carefully compared copy of the dedication and certificates.
 Dated this 2nd day of Sept 1910
Geo. H. Bennett
 Clerk Genl. Depts.

that
 Known all men by these presents *Elias Aberle* and *Mary C. Aberle* his wife and *John W. Fox* of Detroit Wayne County Michigan do hereby dedicate to the Public the perpetual use of the streets and alleys (when not already dedicated) as represented on the annexed plat of *Aberle and Fox's Subdivision of Lot Thirteen Collins Farm Private Claim Eleven and Four Hundred and Fifty Three Northwesterly of Gratiot Avenue Detroit Wayne County Michigan* Reserving to ourselves our heirs and assigns the Reversion thereof whenever the same may be discontinued by law. Witness our hands and seals this 25th day of October A.D. 1886
Elias Aberle
Mary C. Aberle
John W. Fox
 In presence of
John Beck
Charles Kaufmann

State of Michigan }
 County of Wayne }

On this 25th day of October A.D. 1886 before me the Subscribed a Notary Public in and for said County personally appeared the above named *Elias Aberle* and *Mary C. Aberle* his wife and *John W. Fox* proprietors and *James & Daly* for *James & Daly* Surveyors to me known to be the persons described in and who executed the above instrument and Surveyors Certificate and acknowledged the same to be their free act and deed.

Charles Kaufmann
 Notary Public, Wayne Co. Michigan

Chas. M. Rousseau
 Register of Deeds
James & Daly
 Surveyors

REGISTER'S OFFICE
 COUNTY OF WAYNE
 Received for Record the 6th
 day of Nov A.D. 1886
 at 12⁰⁰ o'clock P. M. and
 Recorded in Liber 10
 Plate On Page 14
Chas. M. Rousseau
 Register