


VISGER & DOWNIE'S

- "Sub of Out L. 18
of the Sub of
— "the Front Concession of P.C. 10."
— "Hamtramck Wayne Co. Mich."

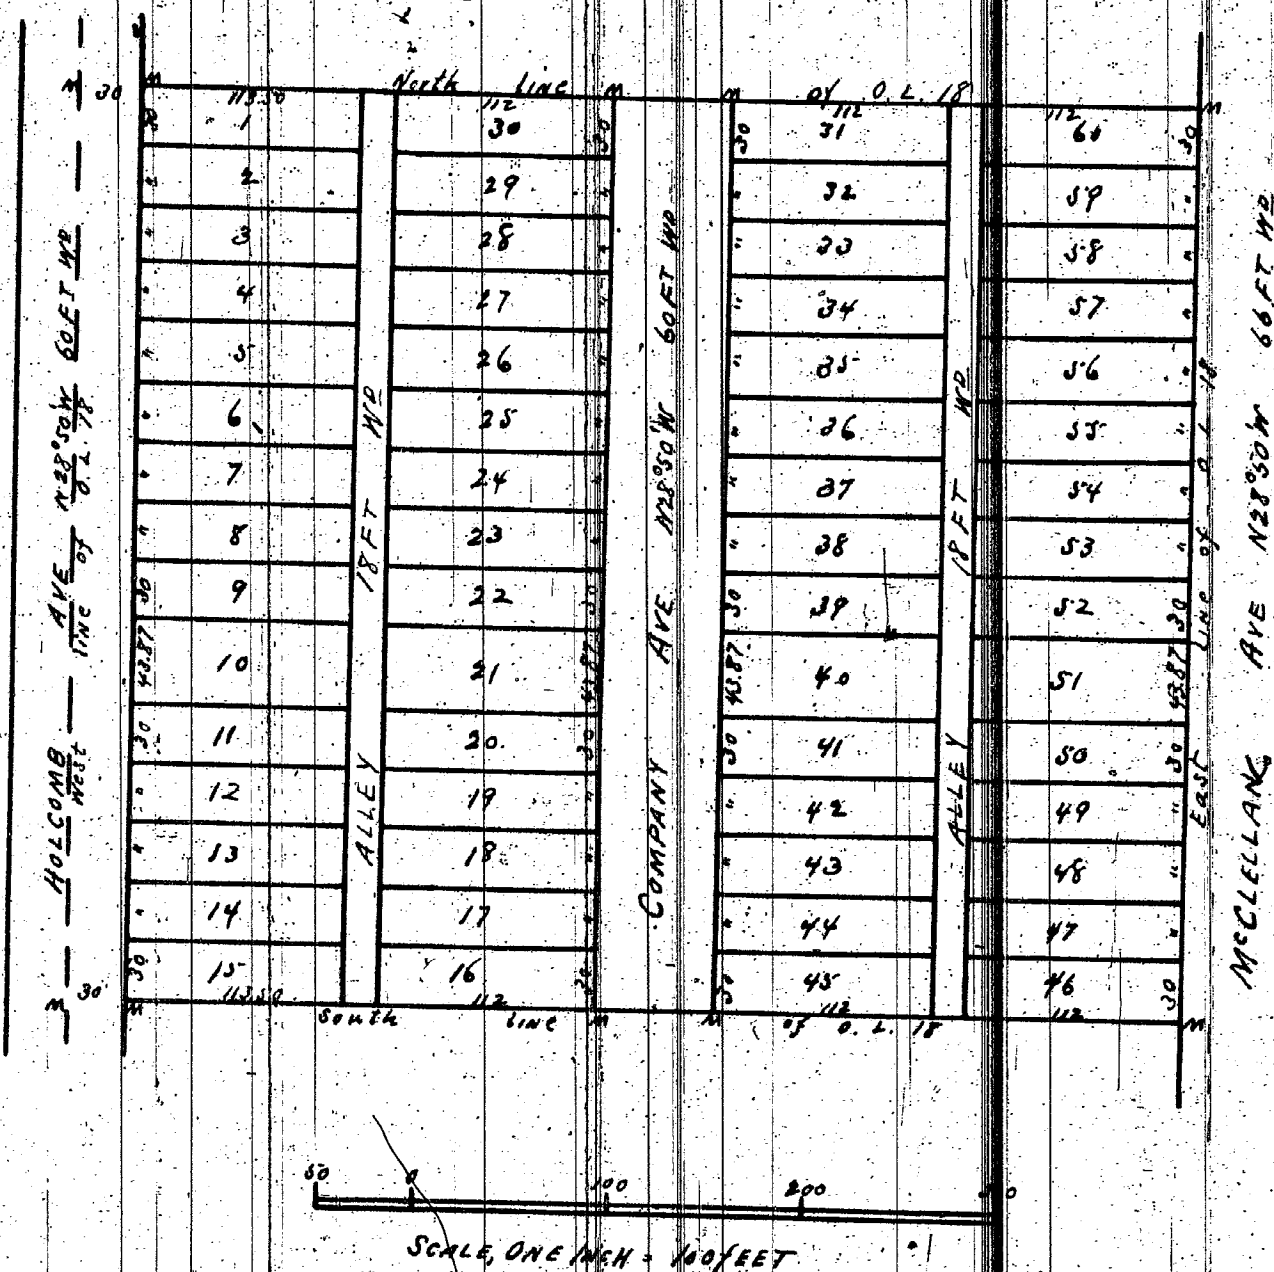

SCALE, ONE INCH = 100 FEET

We hereby certify that the plat herein delineated is a correct one and that permanent monuments consisting of White Oak stakes have been planted at points marked 'M' as thereon shown at all angles in the boundaries of the land platted and at all intersections of streets or streets and alleys

John McLaughlin
and Thomas Campau
Surveyors

Examined and approved

May 11 1889

H. R. Pratt

Deputy Auditor General

I hereby certify that this plat is a correct copy of the plat now on record in the Register of Deeds office, being made under the supervision of the Auditor General by tracing the plat on record and affixing thereto a carefully compared fully copy of the dedication and certificate.

Dated this 21st day of Sept 1910

Geo. W. Bennett

Clerk and Seal's Dept.

REGISTER'S OFFICE
COUNTY OF WAYNE
Received for Record, the 13th day
May A.D. 1889 at 1:50
o'clock P.M. and Recorded in Liber
12 of Plats on Page 57
P.C. Bird
Dep. Register

Know all men by these presents that we Clara P. Visger and John G. Downie, ^{unmarried} have caused to be made for record this map of Visger and Downie's Subdivision of Out Lot 18 of the subdivision of the Front Concession of Private Claim 10 Hamtramck Wayne County Michigan by McLaughlin and Campau Surveyors and we hereby adopt the same and dedicate the streets and alleys shown for the use of the public

In presence of
Marie F. Downie
Joseph A. Visger

Witness our hands and seals this Third day of
May A.D. Eighteen hundred and eighty nine
Clara P. Visger (L.S.)
John G. Downie (L.S.)

State of Michigan }
County of Wayne } S.S.

On this Third day of May A.D. Eighteen hundred and eighty nine before me the subscriber a Notary Public in and for said County personally appeared Clara P. Visger and John G. Downie known to me to be the same persons who executed the above instrument and who acknowledged the same to be their free act and deed.

Robert H. Visger
Notary Public Wayne Co. Mich.

State of Michigan }
County of Wayne } S.S.

McPeter C. Bird Dep. Register of Deeds John McLaughlin and Thomas Campau Surveyors hereby certify that we have each carefully compared this copy with the original plat of Visger and Downie's Subdivision of Out Lot 18 of the subdivision of the Front Concession of Private Claim 10 Hamtramck Wayne County Michigan and that it is an exact copy thereof and of the whole of such original map or plat.

P.C. Bird Dep. Register of Deeds
John McLaughlin } Surveyors
and Thomas Campau